10UR023

VICINITY MAP

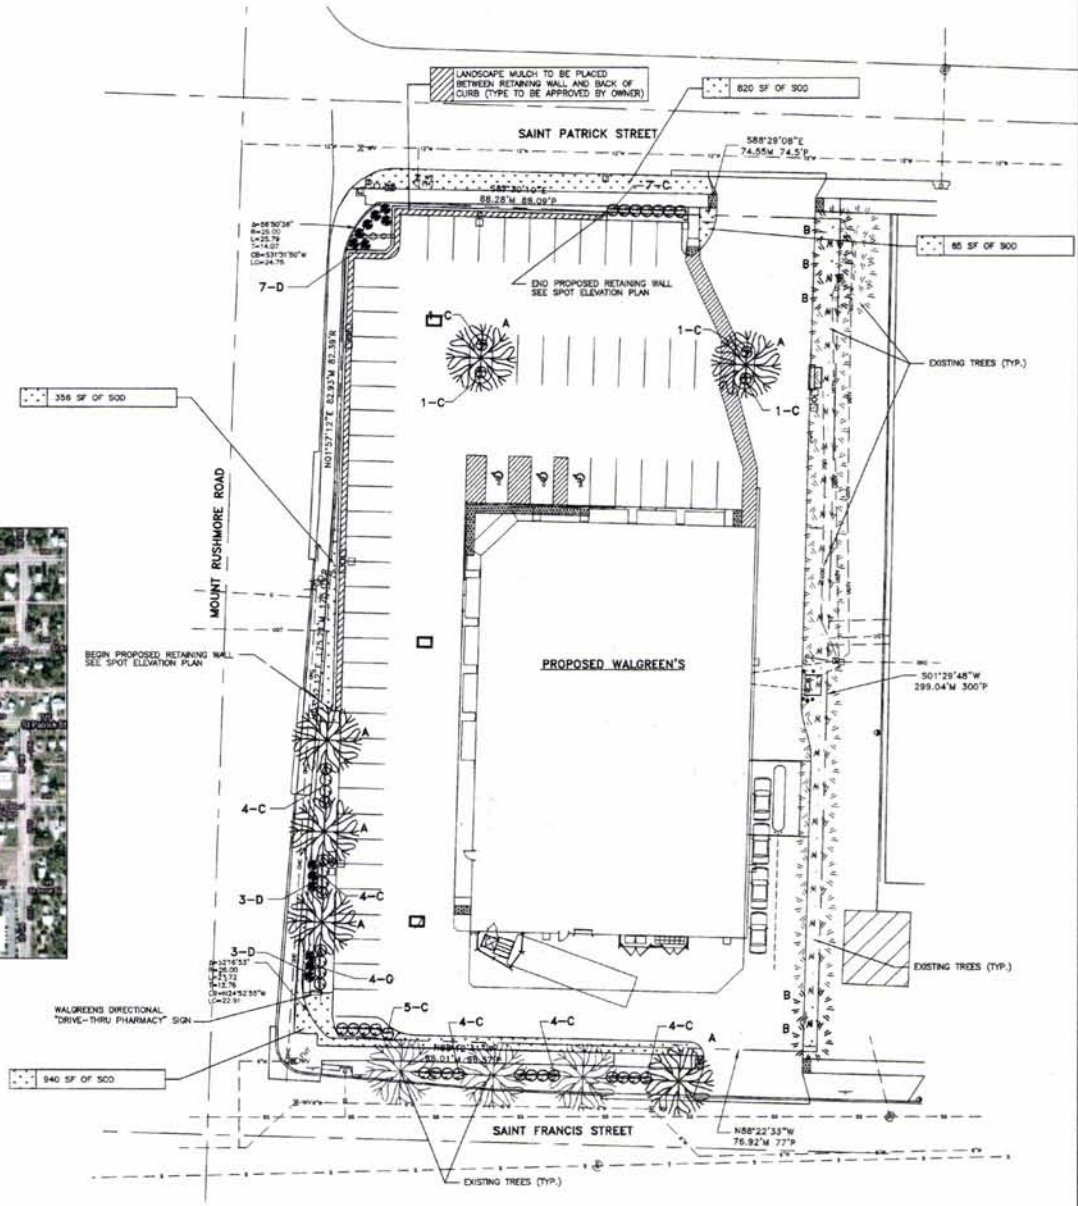

Walgreens
FACILITIES PLANNING, DESIGN, & ENGINEERING
106 WILMOT ROAD
DEERFIELD, IL 60015-4816

STORE NUMBER 10658

PROJECT NAME
WALGREENS STORE
1902 MOUNT RUSHMORE ROAD
RAPID CITY, SD

DRAWING TITLE
SITE PLAN - BEER & WINE

CADD PLOT: 10658-A01-SW-DRAWN1	SCALE: 1/20"=1'-0"	DRAWING NO: A0.1
VOID PLOT:	DRAWN BY: R. HESTER	
SUPERSEDES PLAN DATED:	DATE: 03/08/10	
	REVIEWED BY:	OF DWGS