10PD069

MODIFIED FROM CONSTRUCTION SET FOR GROWTH MANAGEMENT SUBMITTALS

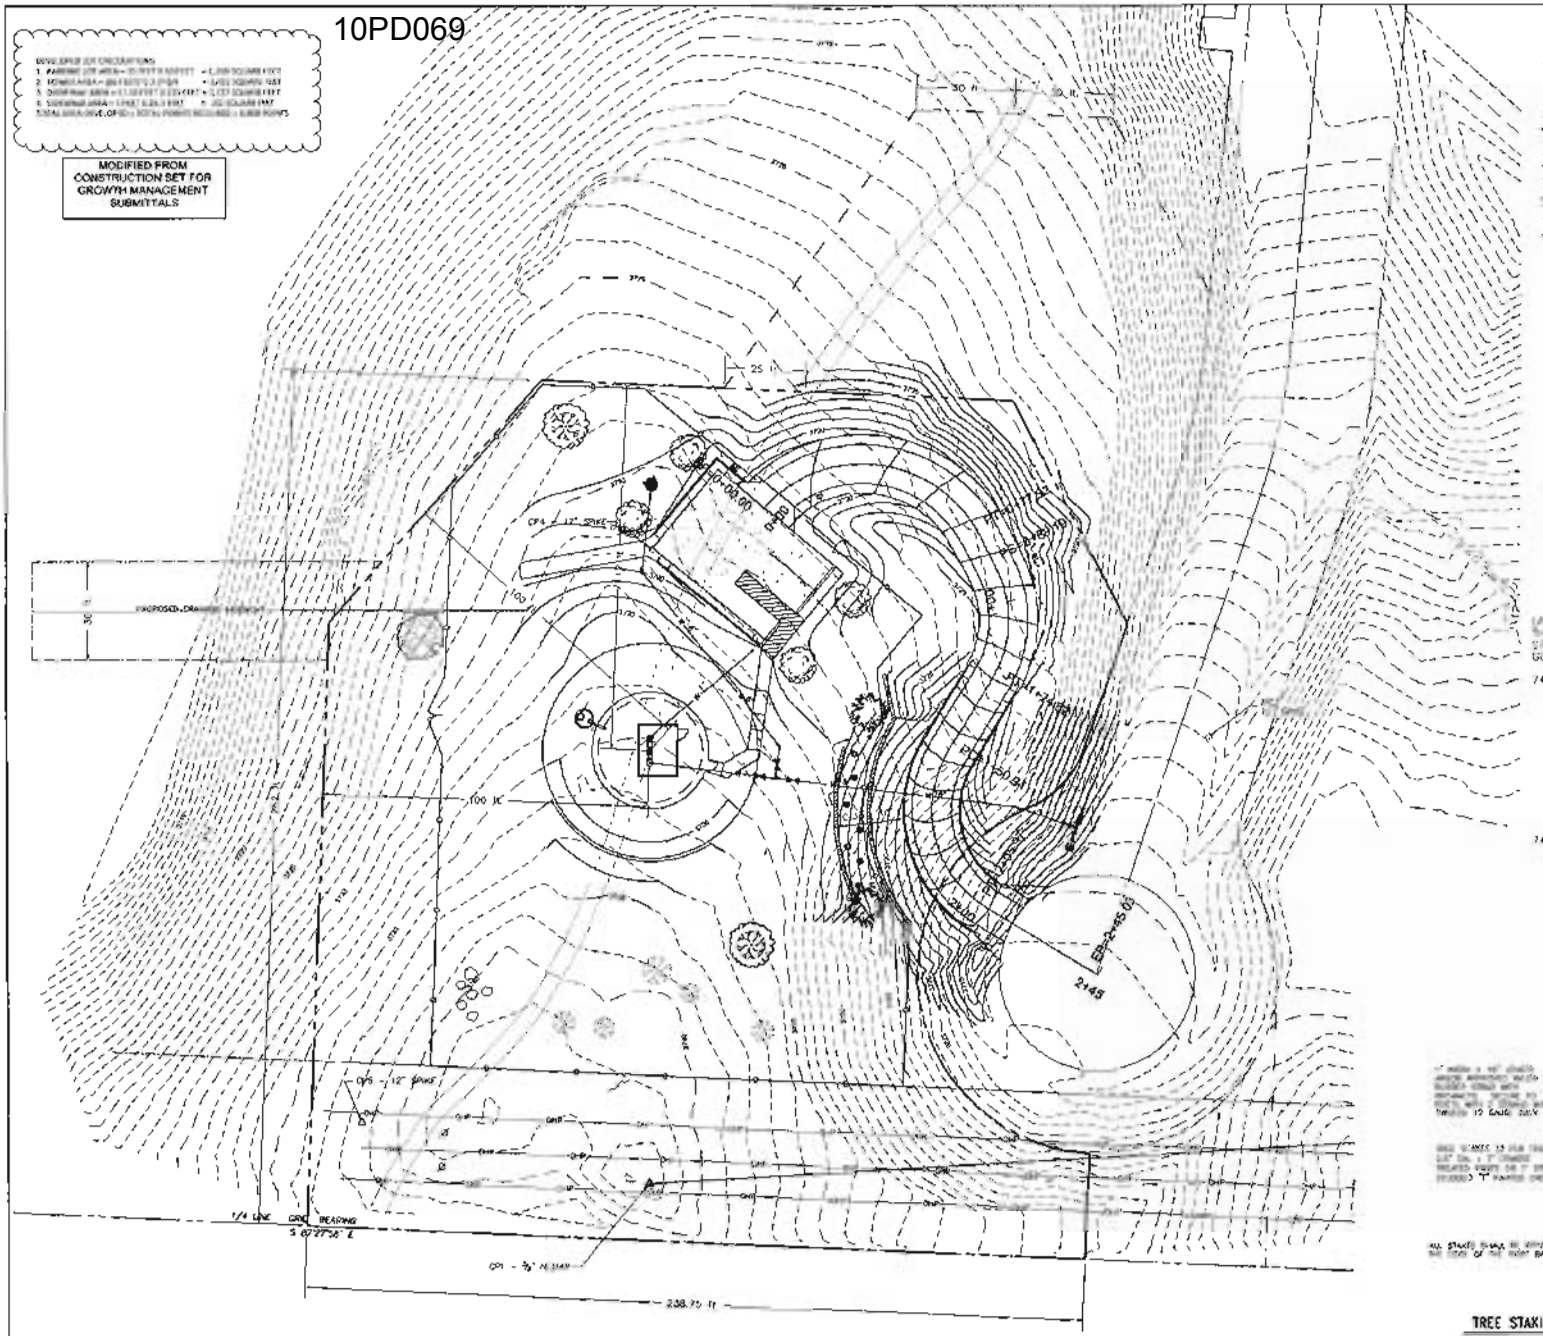

TREE STAKING DETAIL – TREES 3 IN. CALIPER OR LESS

NORTHRIDGE
WATER STORAGE RESERVOIR

SITE GRADING
AND
LANDSCAPING PLAN

C4 of 35