11PD004

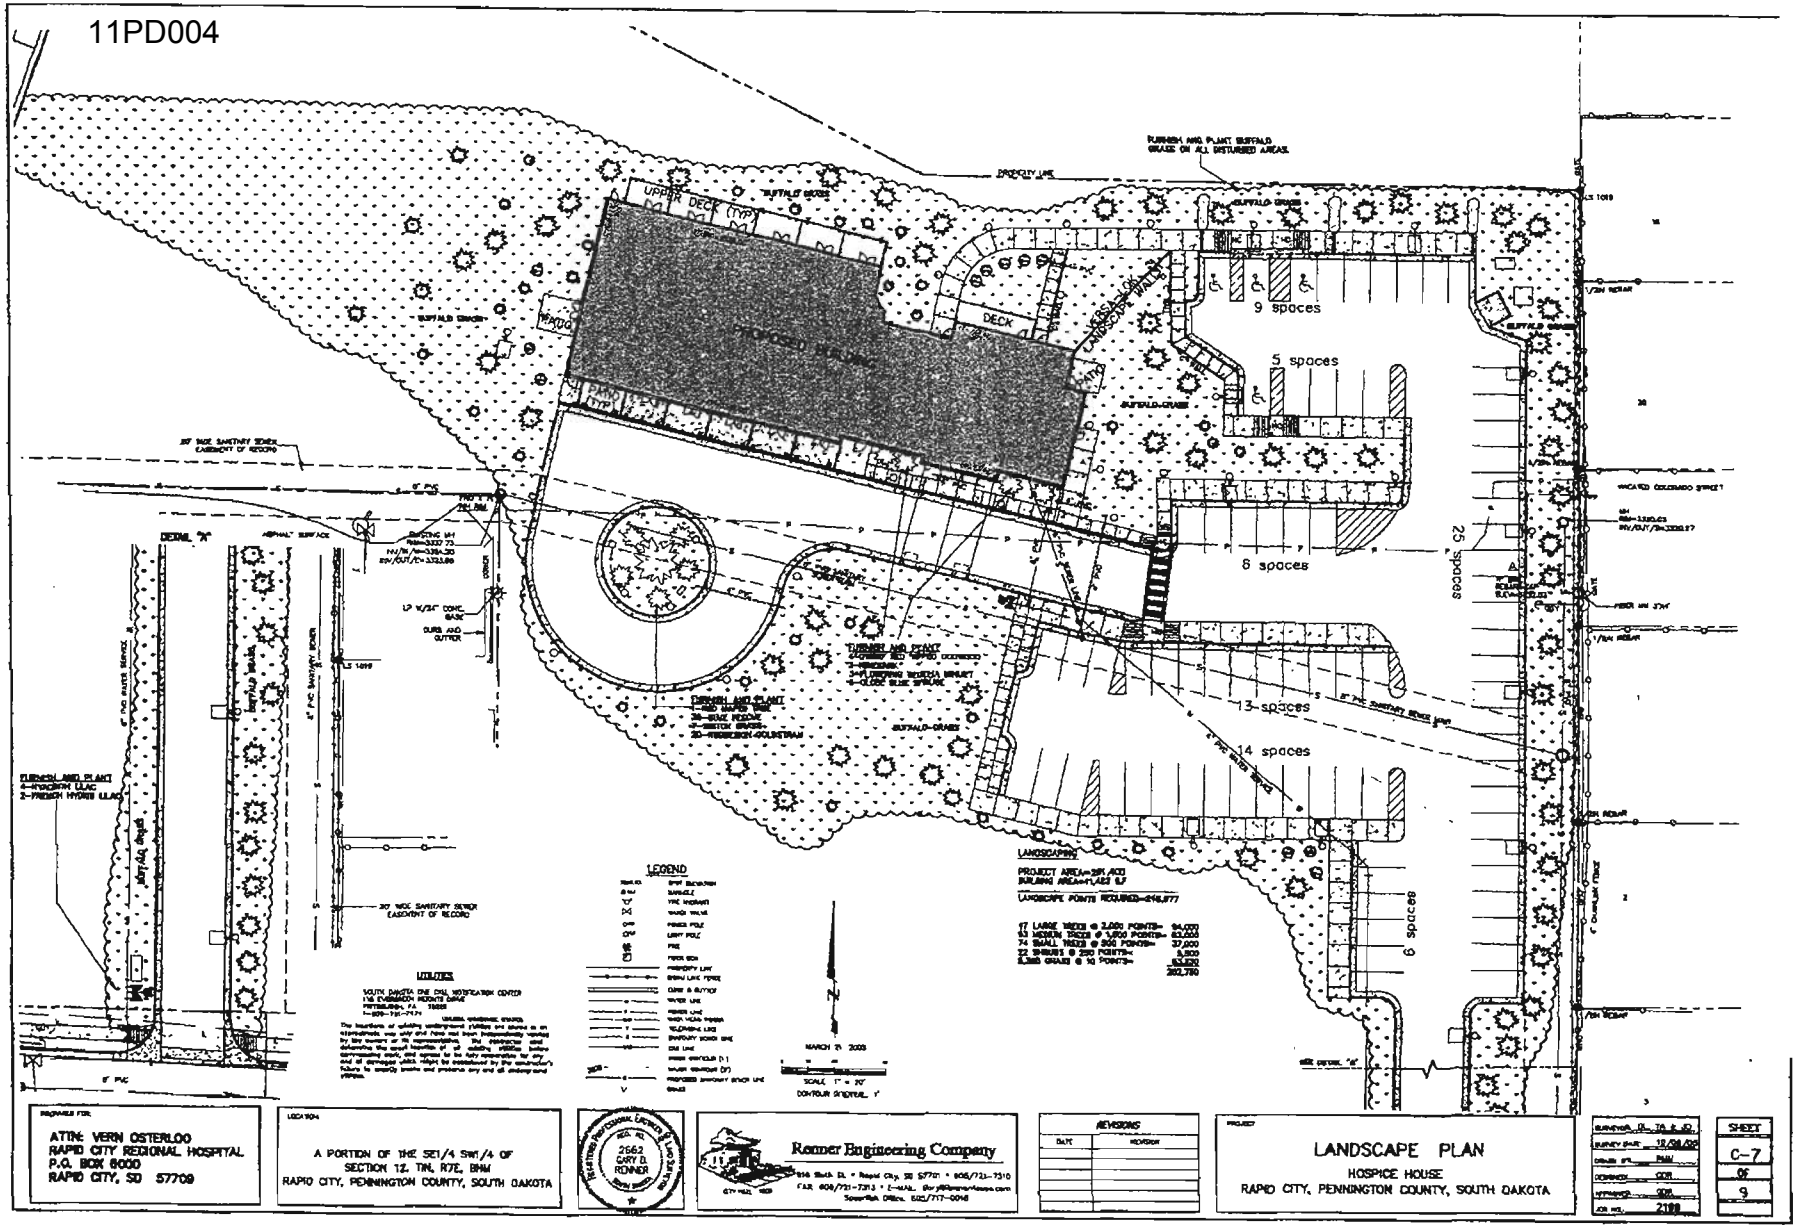

UPPER DECK (TYP)
PROPOSED BUILDING
DECK
VERSA-LOK LANDSCAPE WALL
9 spaces
5 spaces
8 spaces
25 spaces
13 spaces
14 spaces
6 spaces
DETAIL "A"
LEGEND
UTILITIES
LANDSCAPING
MARCH 21 2003
SCALE 1" = 20'
CONTOUR INTERVAL 1'
PROPOSED FOR:
ATTN: VERN OSTERLOO
RAPID CITY REGIONAL HOSPITAL
P.O. BOX 6000
RAPID CITY, SD 57709
LOCATION
A PORTION OF THE SE1/4 SW1/4 OF
SECTION 12, T1N, R7E, BHM
RAPID CITY, PENNINGTON COUNTY, SOUTH DAKOTA
2662
GARY D. RENNER
Renner Engineering Company
REVISIONS
DATE
REVISION
PROJECT
LANDSCAPE PLAN
HOSPICE HOUSE
RAPID CITY, PENNINGTON COUNTY, SOUTH DAKOTA
SHEET
C-7
OF
9