11UR001

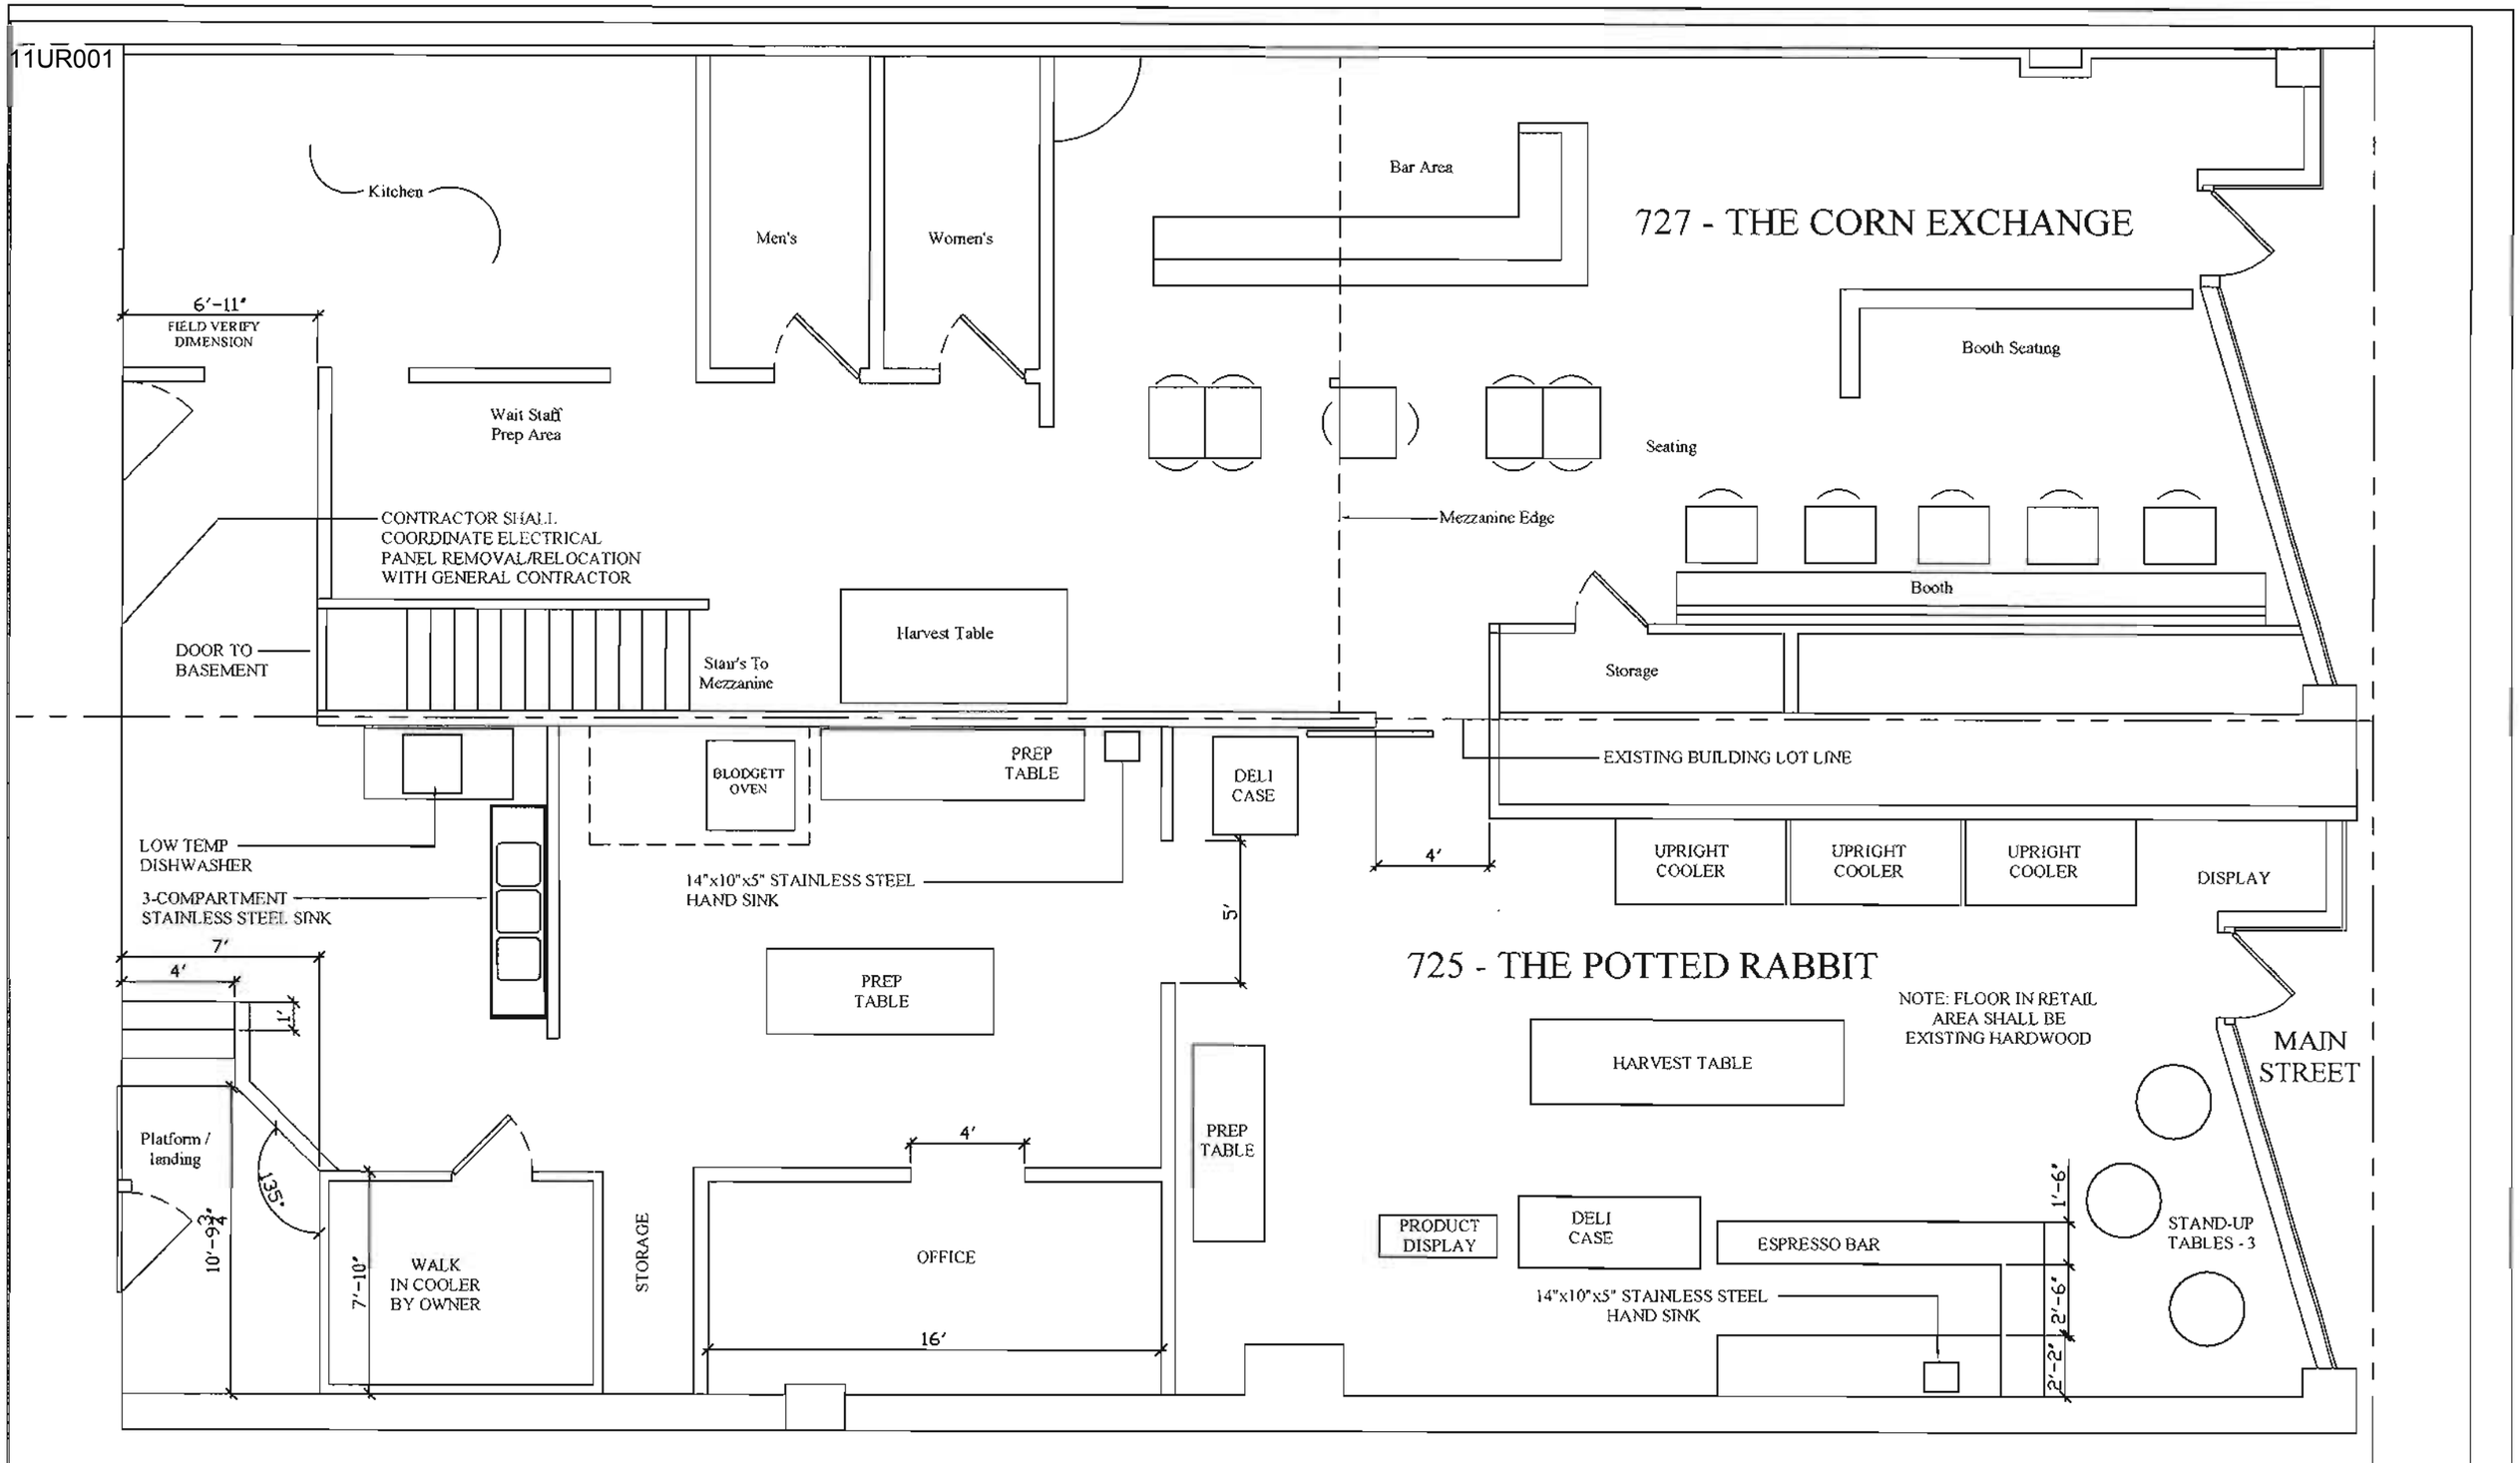

PRELIMINARY DRAWING, FOR PRICING AND PLANNING PURPOSES ONLY

SCALE	SHEET TITLE	PROJECT NAME
$\frac{3}{16}$" = 1'-0"	FLOOR PLAN	THE POTTED RABBIT A SPECIALTY FOODS STORE
DATE January 27, 2011		