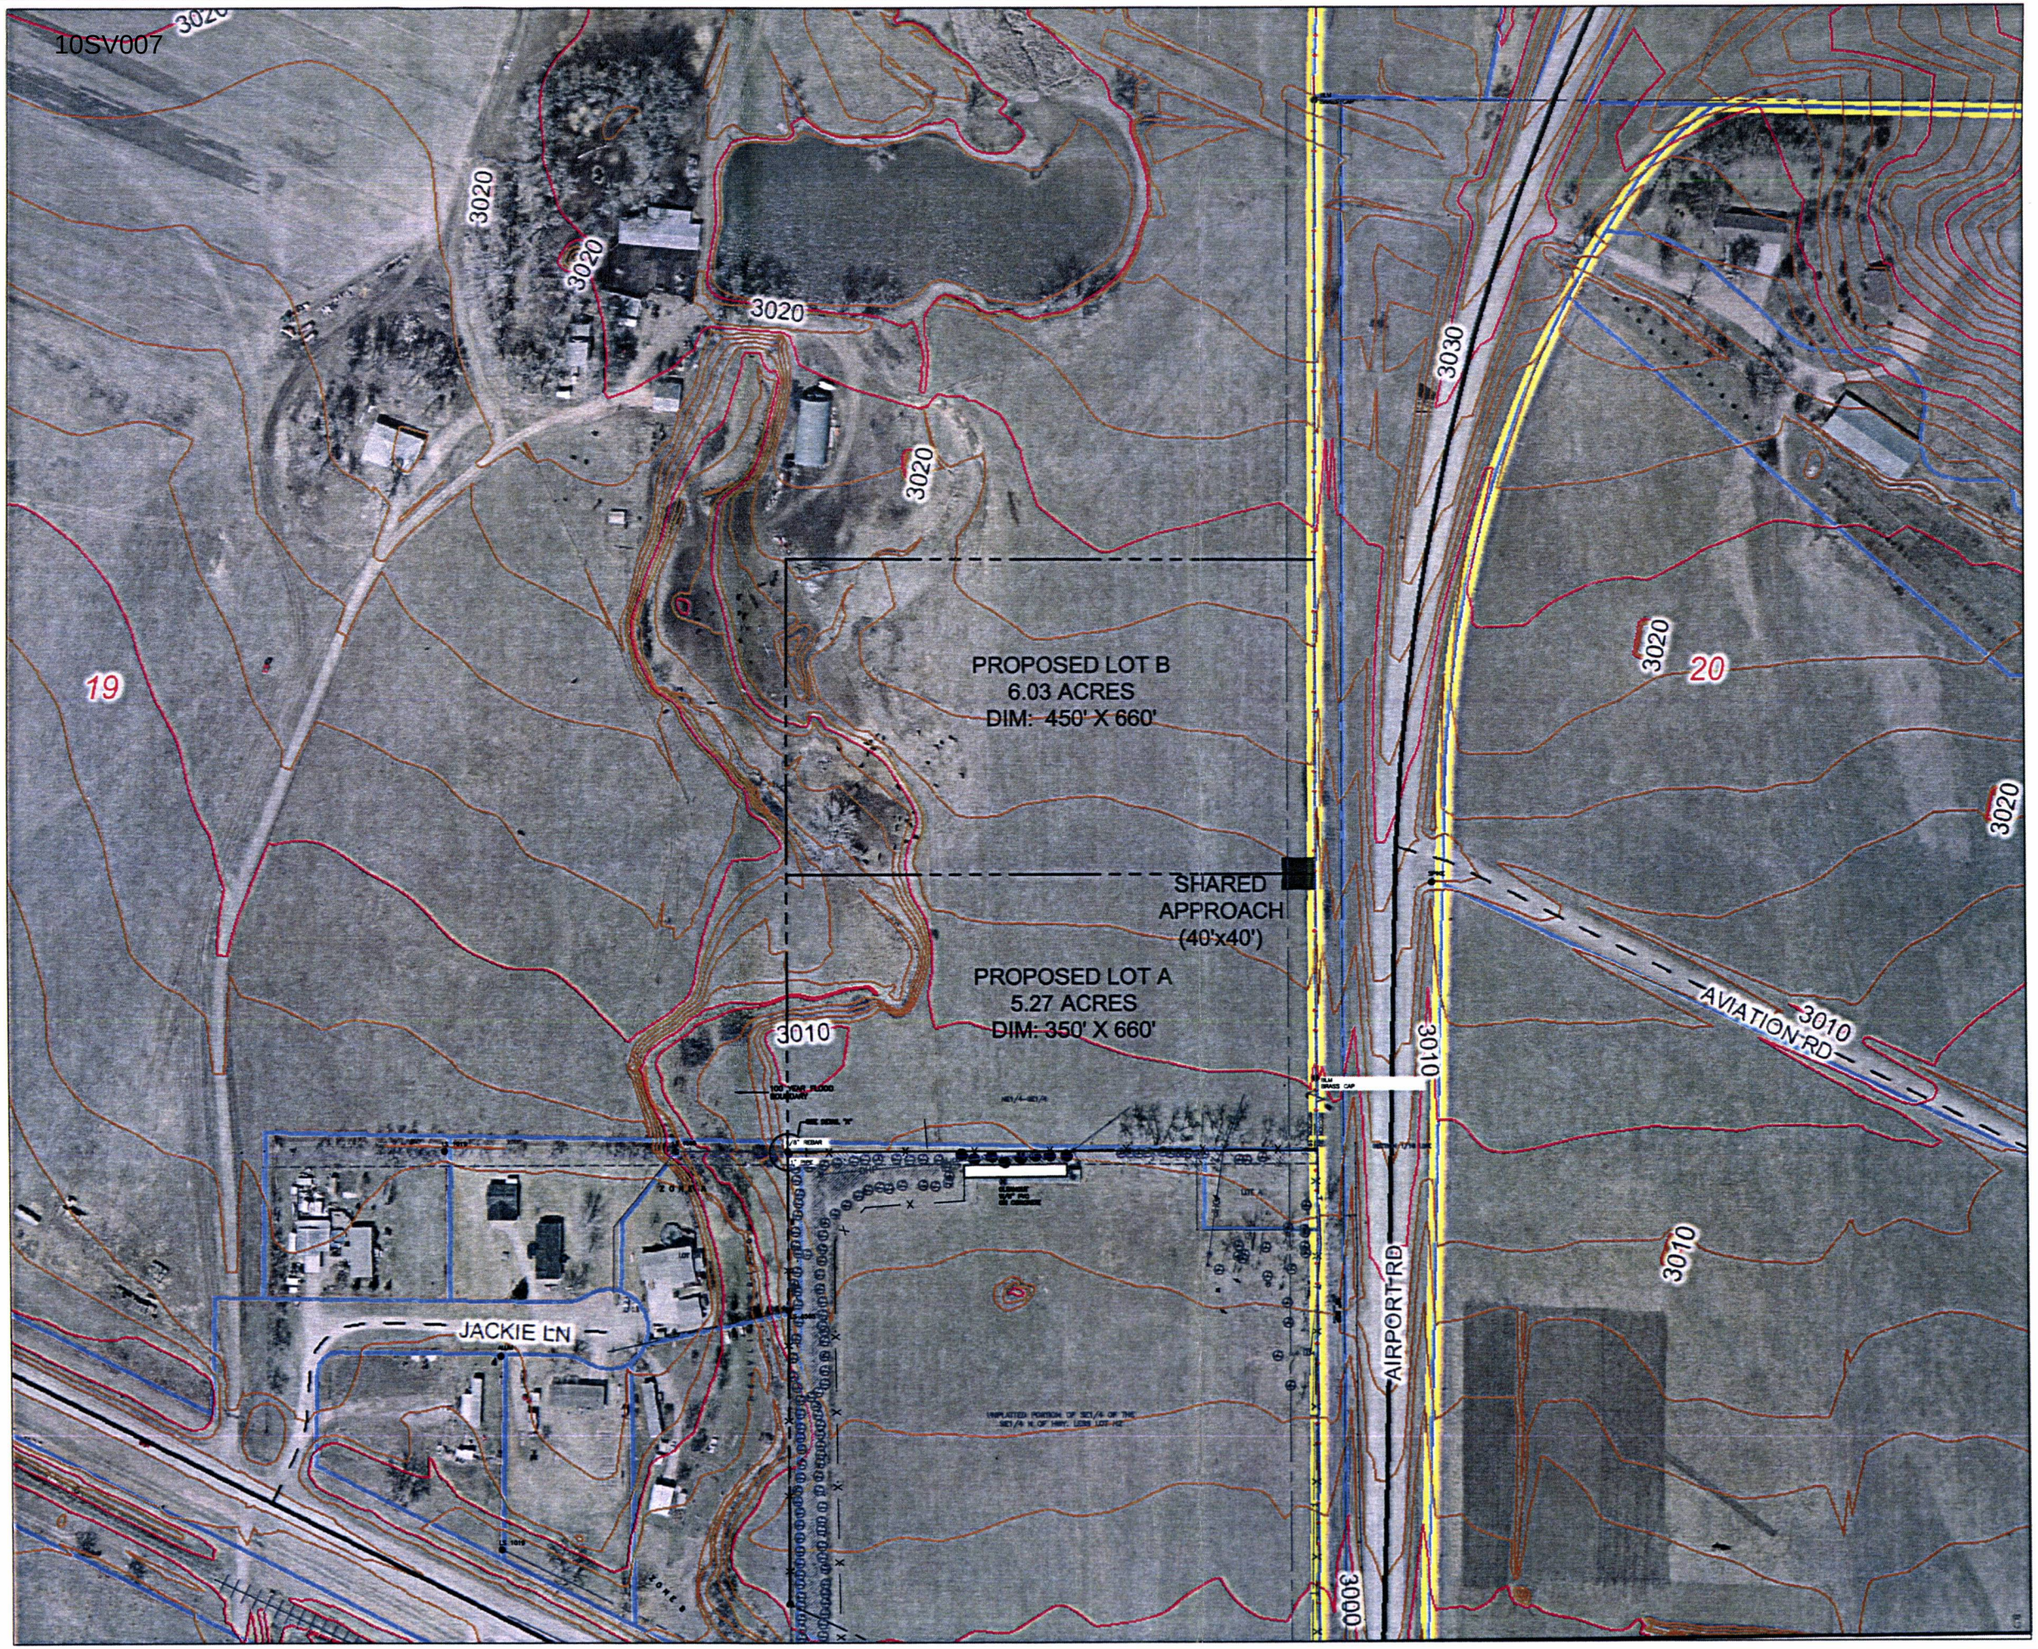

100' 50' 0 100'
SCALE: 1"= 100'

Prepared By:

DREAM DESIGN
INTERNATIONAL, INC.
ENGINEERING LANDSCAPE ARCHITECTURE
LAND PLANNING CONSTRUCTION OBSERVATION

PRELIMINARY
FOR REVIEW ONLY

Internal Job No:	Designed By:	Drawn By:
07-0475	HS/MSS	MSS/HS
Surveyed By:		Survey Date:
RENNER		2007

Submittals:

Revisions:

Project Name:
WHITE EAGLE

Sheet Name:
PROPOSED LOT
A AND B

Sheet Number:
1 of 1