11PD015

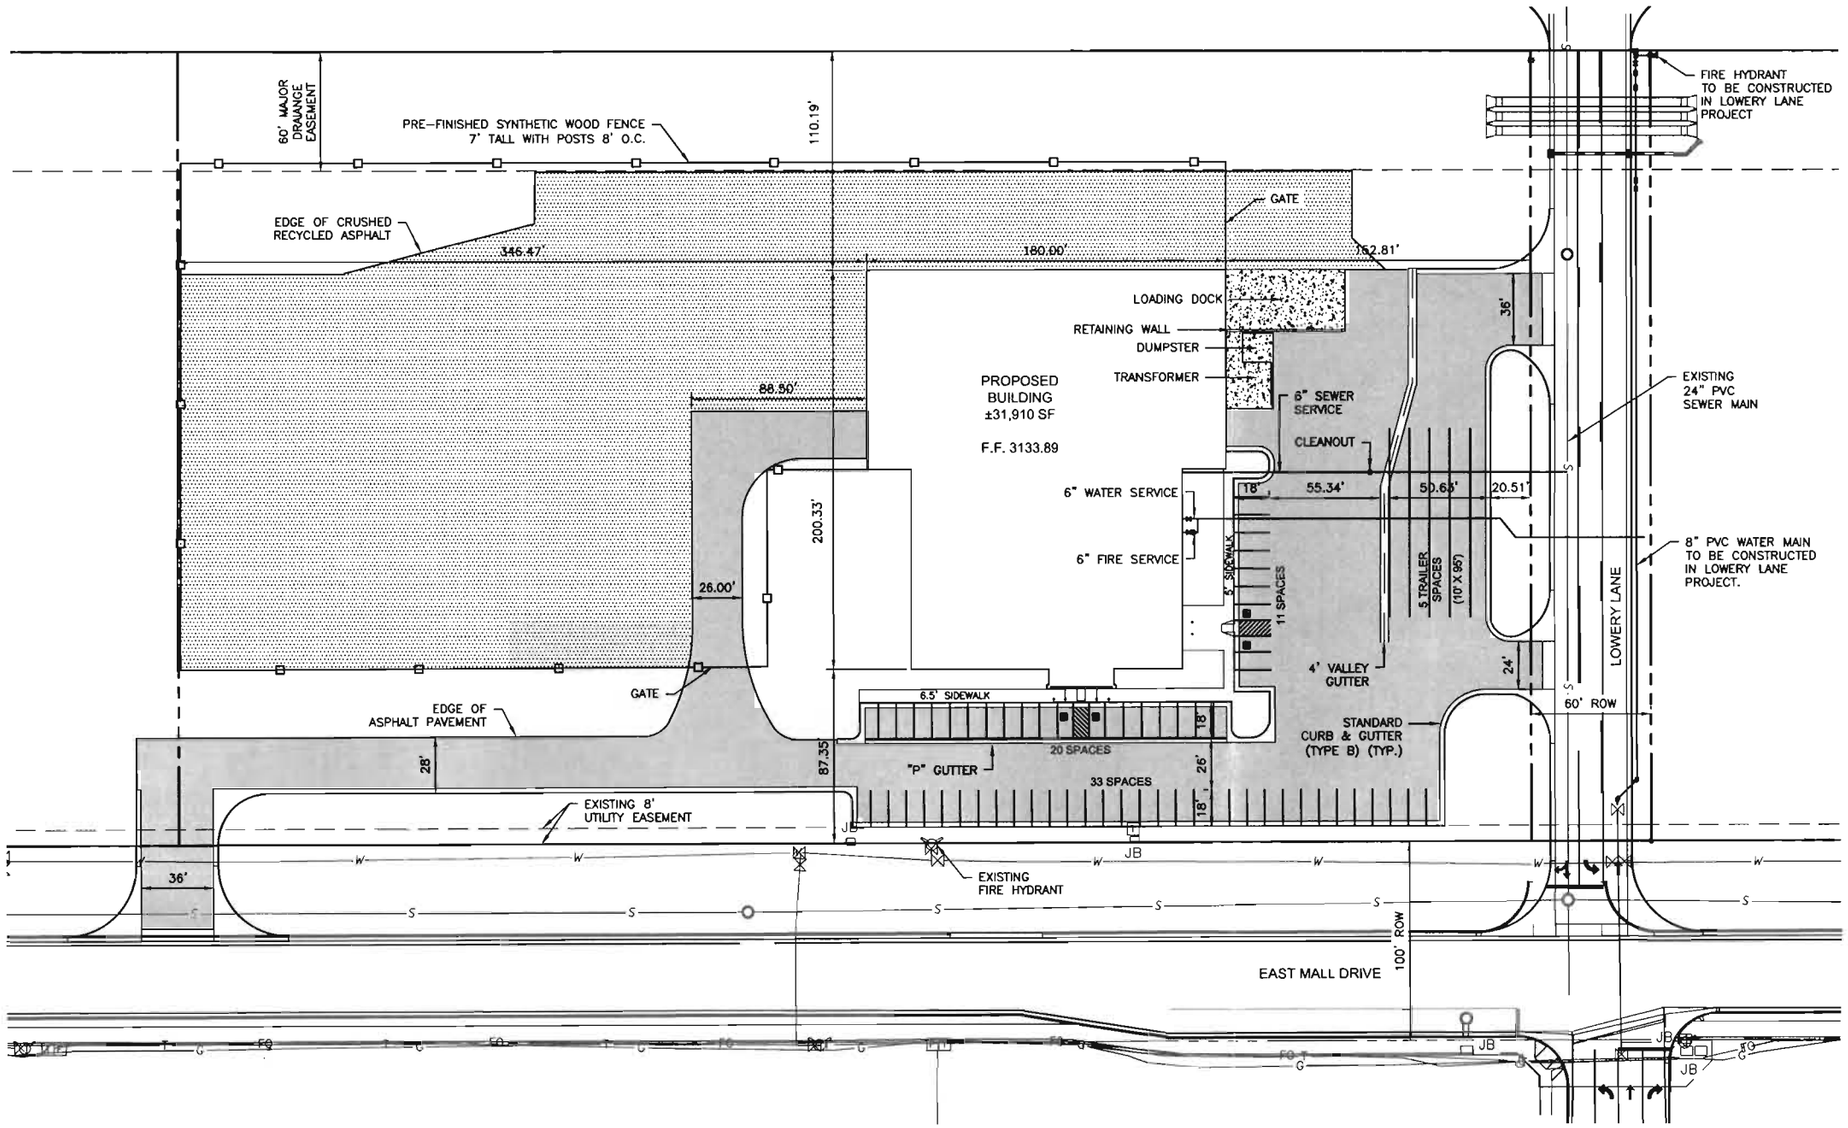

LEGEND

- ASPHALT PAVEMENTS – 6" ASPHALT WITH 8" AGGREGATE BASE COURSE
- 6" CRUSHED RECYCLED ASPHALT
- CONCRETE PAVEMENT AREAS – 6" CONCRETE WITH 6" AGGREGATE BASE COURSE

NOTE: SUBBASE PER GEOTECHNICAL RECOMMENDATIONS.

NOTES:

ALL SIDEWALKS ON THIS PROJECT SHALL BE 4" THICK WITH 2" GRAVEL CUSHION.

ALL DIMENSIONS ARE TO THE FACE OF CURB UNLESS OTHERWISE NOTED.

PARKING SUMMARY:
TOTAL PARKING REQUIRED = 63 STALLS
TOTAL PARKING PROVIDED = 64 STALLS
TOTAL HANDICAPED PROVIDED = 4 STALLS

RECEIVED

FEB 28 2011

Rapid City Growth Management Department

40 20 0 40
SCALE: 1" = 40'

CITY OF RAPID CITY
GROWTH MANAGEMENT DEPT.
DEVELOPMENT SERVICES

Plans are reviewed for general conformance with applicable governmental regulations, stipulations, design criteria and engineering standards. The City of Rapid City does not certify the suitability, adequacy or completeness of the plans or design, which are the responsibility of the engineer of record. All necessary permits shall be obtained prior to construction of the proposed public improvements.

Engineering Reviewer Date

COMMENTS

Submittals:

Revisions:

Internal Job No:	Designed By:	Drawn By:
10-0582	TC	PMW

Surveyed By:	Survey Date:
RENNER	FEB 2011

PRELIMINARY FOR REVIEW ONLY

DREAM DESIGN INTERNATIONAL, INC.
ENGINEERING, LAND PLANNING, LANDSCAPE ARCHITECTURE, CONSTRUCTION ADMINISTRATION
528 KANSAS CITY STREET, SUITE 4, RAPID CITY, SD 57701
PHONE: (605) 348-0538 FAX: (605) 348-0545 WWW.DREAMDESIGNINC.COM

Project Name:
BORDER STATES ELECTRIC
RAPID CITY, SD

Sheet Name:
SITE AND UTILITY PLAN

Sheet Number: 5 of 9