11SV010

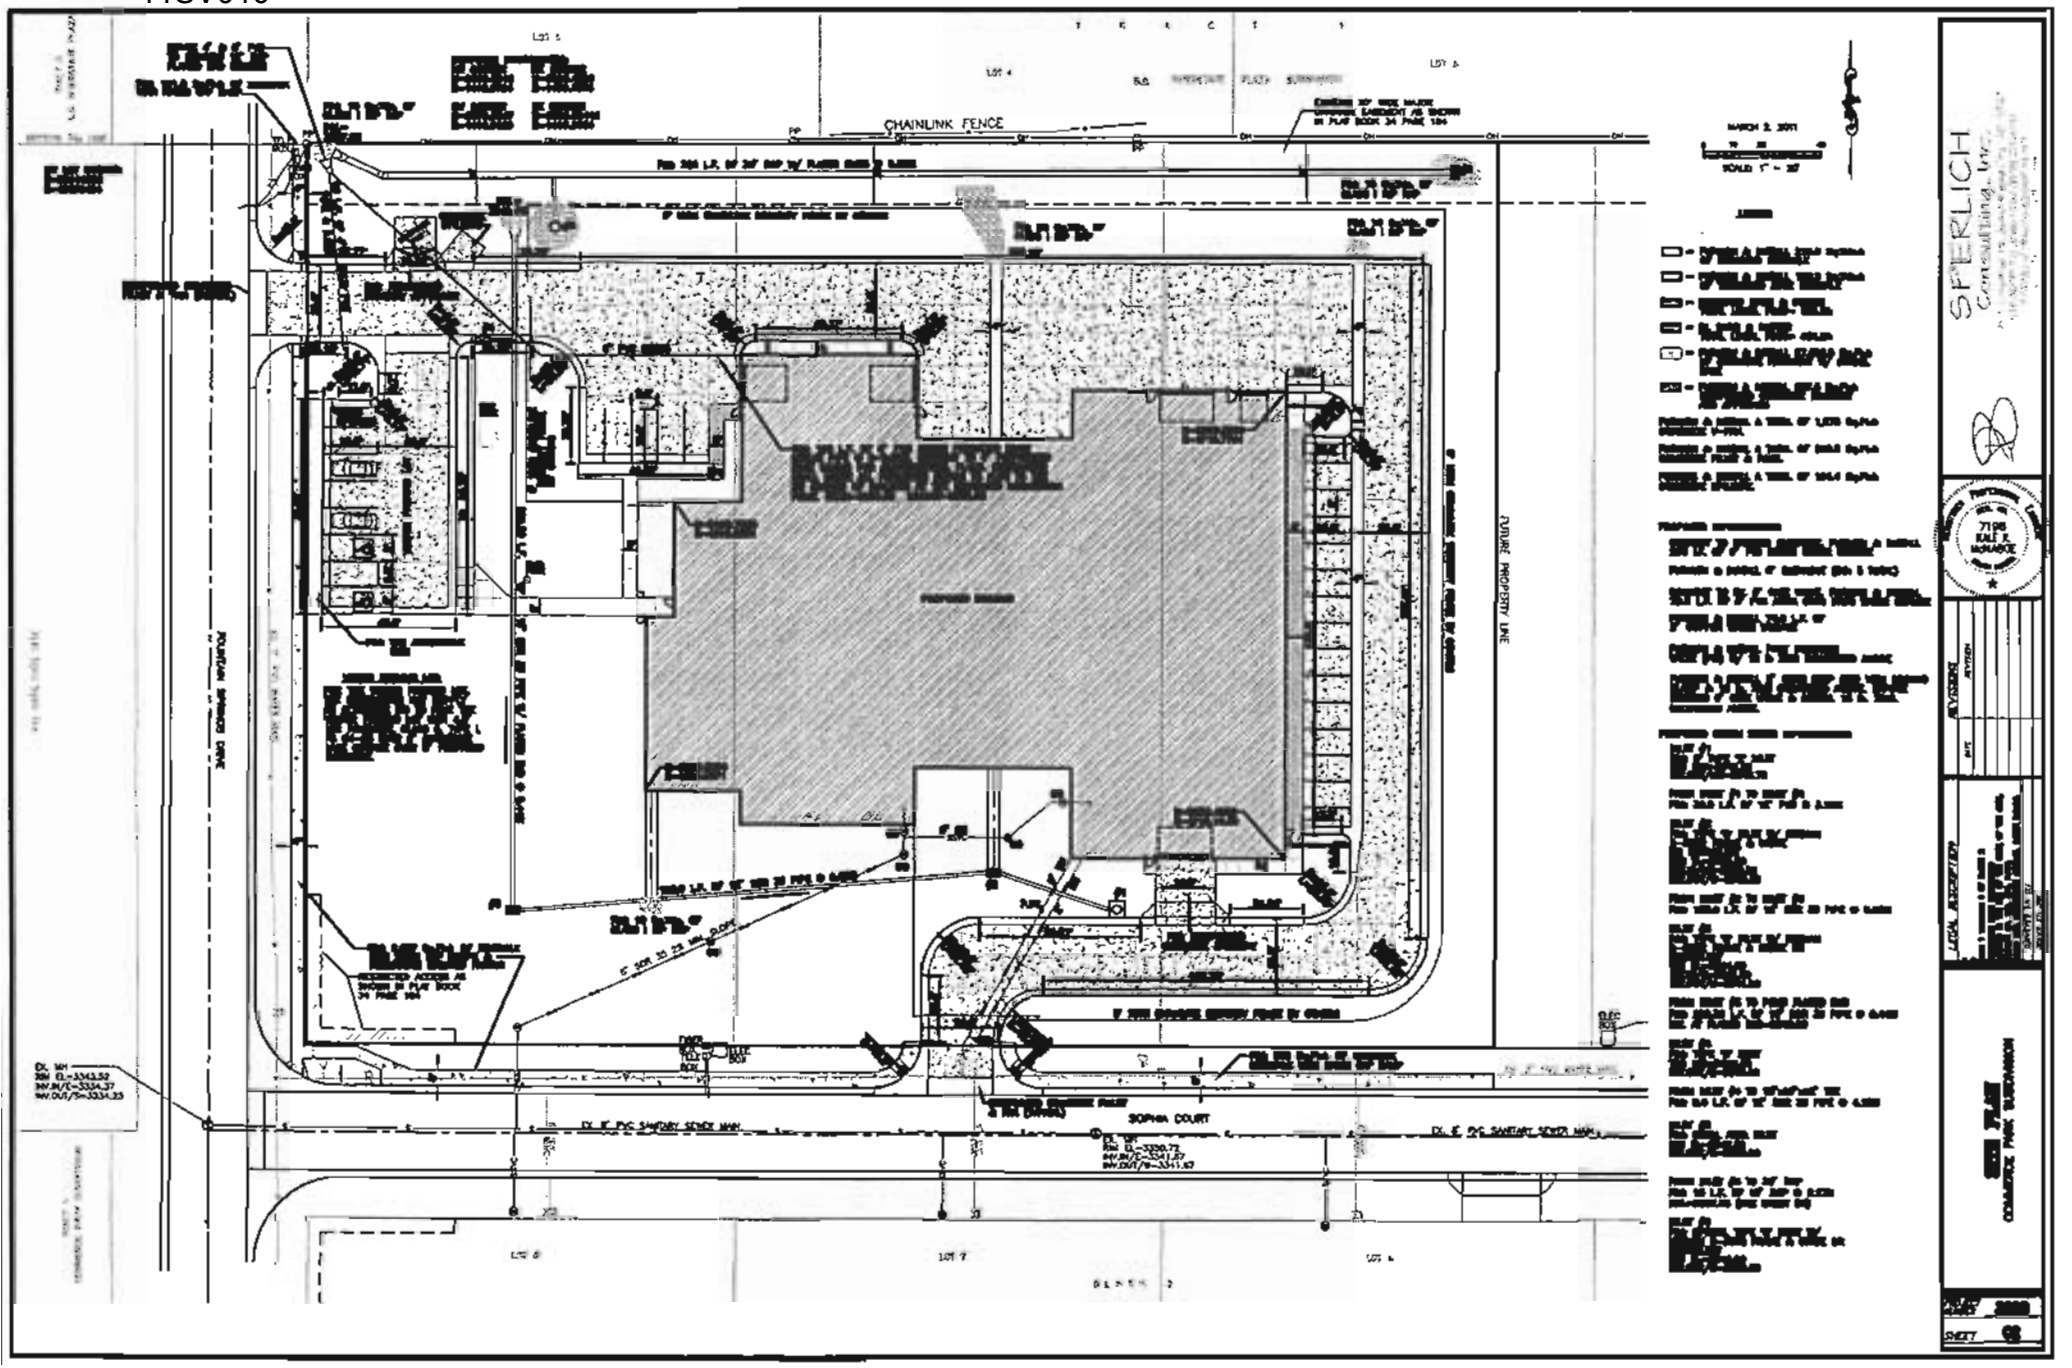
CHAINLINK FENCE
FUTURE PROPERTY LINE
FOUNTAIN SPRINGS DRIVE
SOPHIA COURT
SPERLICH
Consulting, Inc.