12UR003

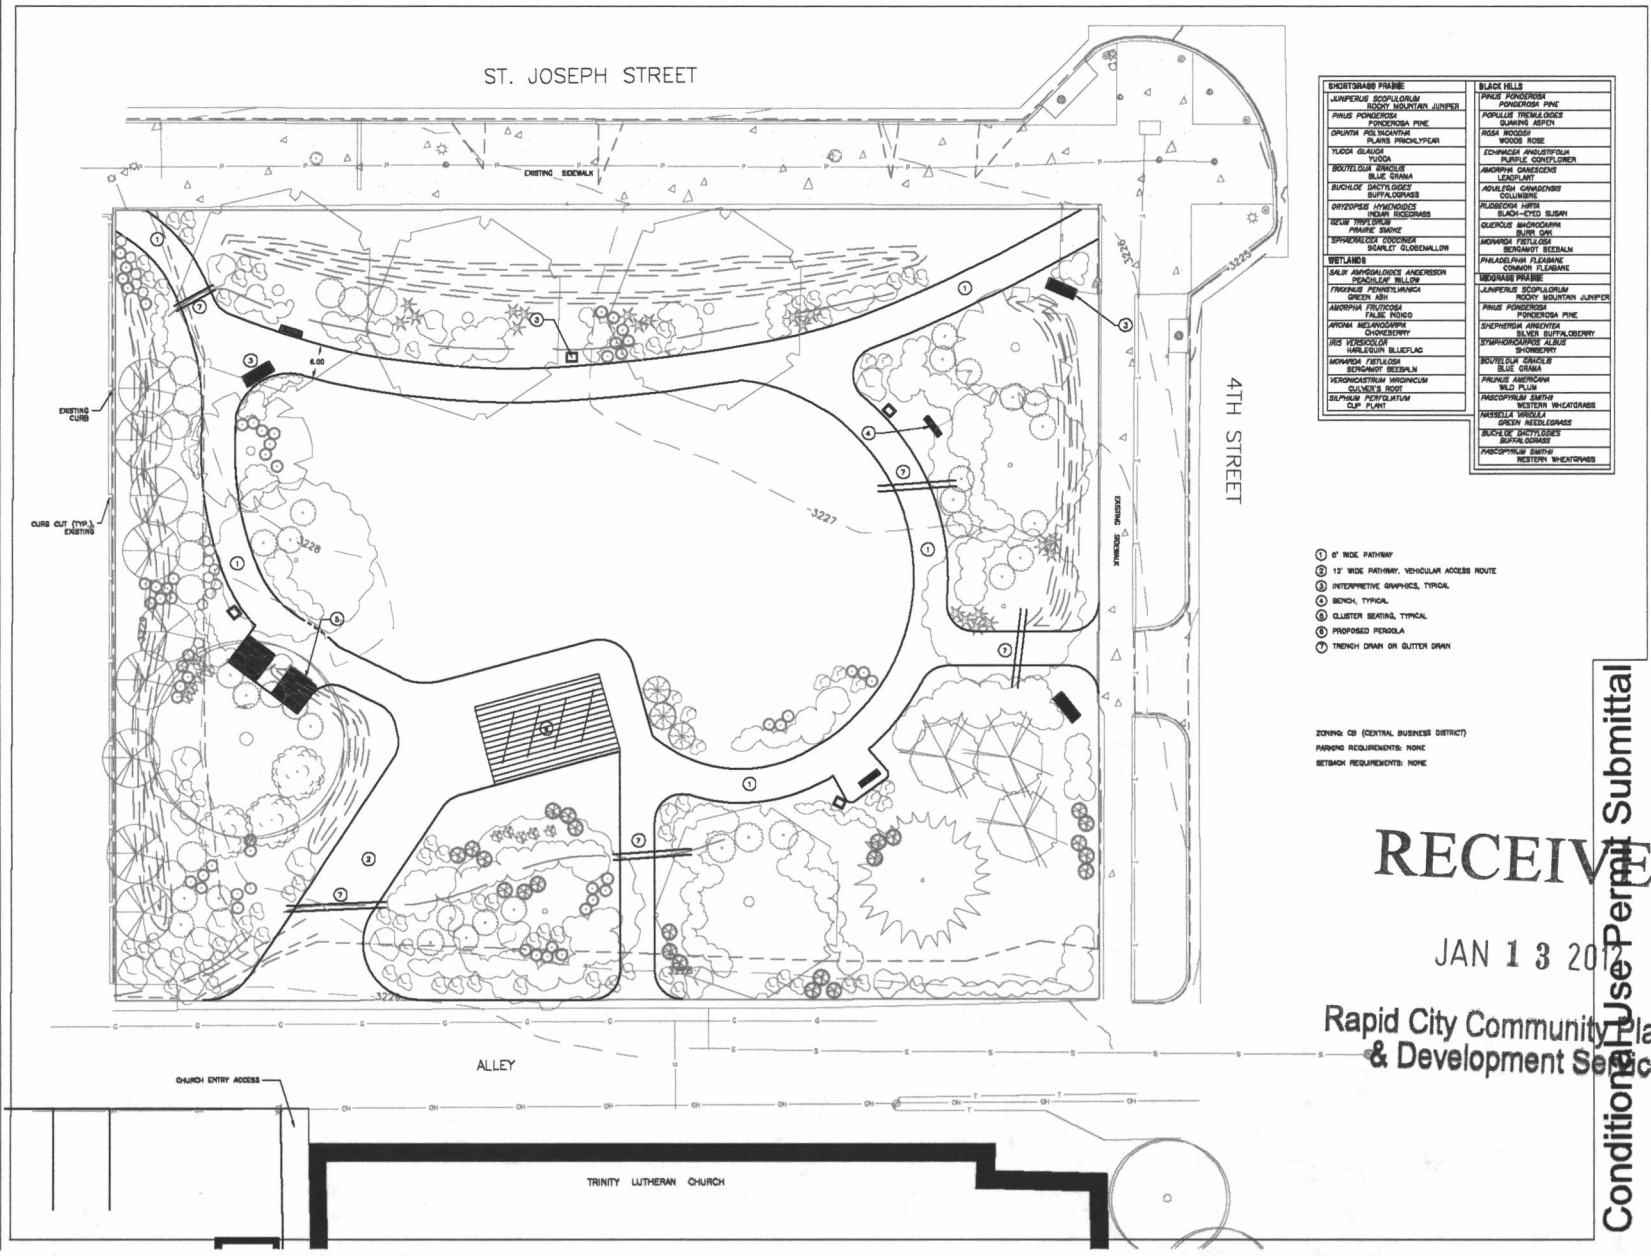

SHORTGRASS PRAIRIE
JUNIPERUS SCOPULORUM ROCKY MOUNTAIN JUNIPER
PINUS PONDEROSA PONDEROSA PINE
OPUNTIA POLYACANTHA PLAINS PRICKLYPEAR
YUCCA GLAUCA YUCCA
BOUTELOUA GRACILIS BLUE GRAMA
BUCHLOE DACTYLOIDES BUFFALOGRASS
ORYZOPSIS HYMENOIDES INDIAN RICEGRASS
GEUM TRIFLORUM PRAIRIE SMOKE
SPHAERALCEA COCCINEA SCARLET GLOBEMALLOW

WETLANDS
SALIX AMYGDALOIDES ANDERSSON PEACHLEAF WILLOW
FRAXINUS PENNSYLVANICA GREEN ASH
AMORPHA FRUTICOSA FALSE INDIGO
ARONIA MELANOCARPA CHOKECHERRY
IRIS VERSICOLOR HARLEQUIN BLUEFLAG
MONARDA FISTULOSA BERGAMOT BEEBALM
VERONICASTRUM VIRGINICUM CULVER'S ROOT
SILPHIUM PERFOLIATUM CUP PLANT

BLACK HILLS
PINUS PONDEROSA PONDEROSA PINE
POPULUS TREMULOIDES QUAKING ASPEN
ROSA WOODSII WOODS ROSE
ECHINACEA ANGUSTIFOLIA PURPLE CONEFLOWER
AMORPHA CANESCENS LEADPLANT
AQUILEGIA CANADENSIS COLUMBINE
RUDBECKIA HIRTA BLACK-EYED SUSAN
QUERCUS MACROCARPA BUR OAK
MONARDA FISTULOSA BERGAMOT BEEBALM
PHILADELPHUS FILABANE COMMON FILABANE

MIDGRASS PRAIRIE
JUNIPERUS SCOPULORUM ROCKY MOUNTAIN JUNIPER
PINUS PONDEROSA PONDEROSA PINE
SHEPHERDIA ARGENTEA SILVER BUFFALOBERRY
SYMPHORICARPOS ALBUS SNOWBERRY
BOUTELOUA GRACILIS BLUE GRAMA
PRUNUS AMERICANA WILD PLUM
PASCOPYRUM SMITHII WESTERN WHEATGRASS
NASSELLA VIRIDULA GREEN NEEDLEGRASS
BUCHLOE DACTYLOIDES BUFFALOGRASS
PASCOPYRUM SMITHII WESTERN WHEATGRASS

1. 6' WIDE PATHWAY
2. 12' WIDE PATHWAY, VEHICULAR ACCESS ROUTE
3. INTERPRETIVE GRAPHICS, TYPICAL
4. BENCH, TYPICAL
5. CLUSTER SEATING, TYPICAL
6. PROPOSED PERGOLA
7. TRENCH DRAIN OR GLITTER DRAIN

ZONING: CB (CENTRAL BUSINESS DISTRICT)
PARKING REQUIREMENTS: NONE
SETBACK REQUIREMENTS: NONE

RECEIVED
JAN 13 2012
Rapid City Community Planning & Development Services

Conditional Use Permit Submittal

HORIZ. SCALE: 1"=10'

FOURFRONT DESIGN INC.
517 7th street
rapid city sd 57701
p 605.342.9470
f 605.342.2377
www.4frnt.biz

Trinity Eco Prayer Park
Trinity Lutheran Endowment Foundation
305 Saint Francis

Project Number: 11.1809
DATE: January 13, 2012

Site Plan

L1.00

© 2011 FourFront Design, Inc.
06 DEC, 2011

L:\11--1809 Trinity Lutheran Park\11--1809 Trinity Lutheran Park Master Plan\Drawings\LANDSCAPE\SITE01.dwg 1/13/2012 12:04:48 PM