12PD016

LEGEND

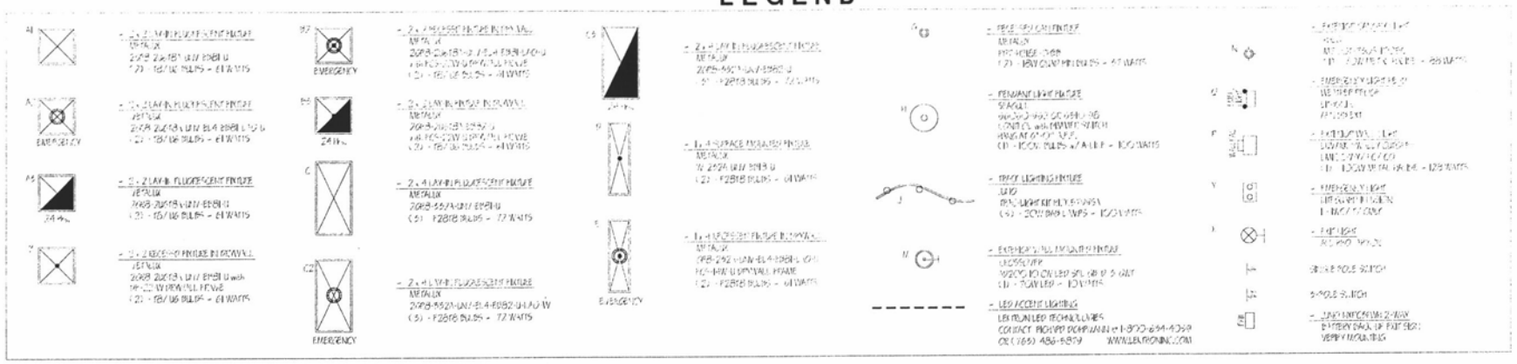

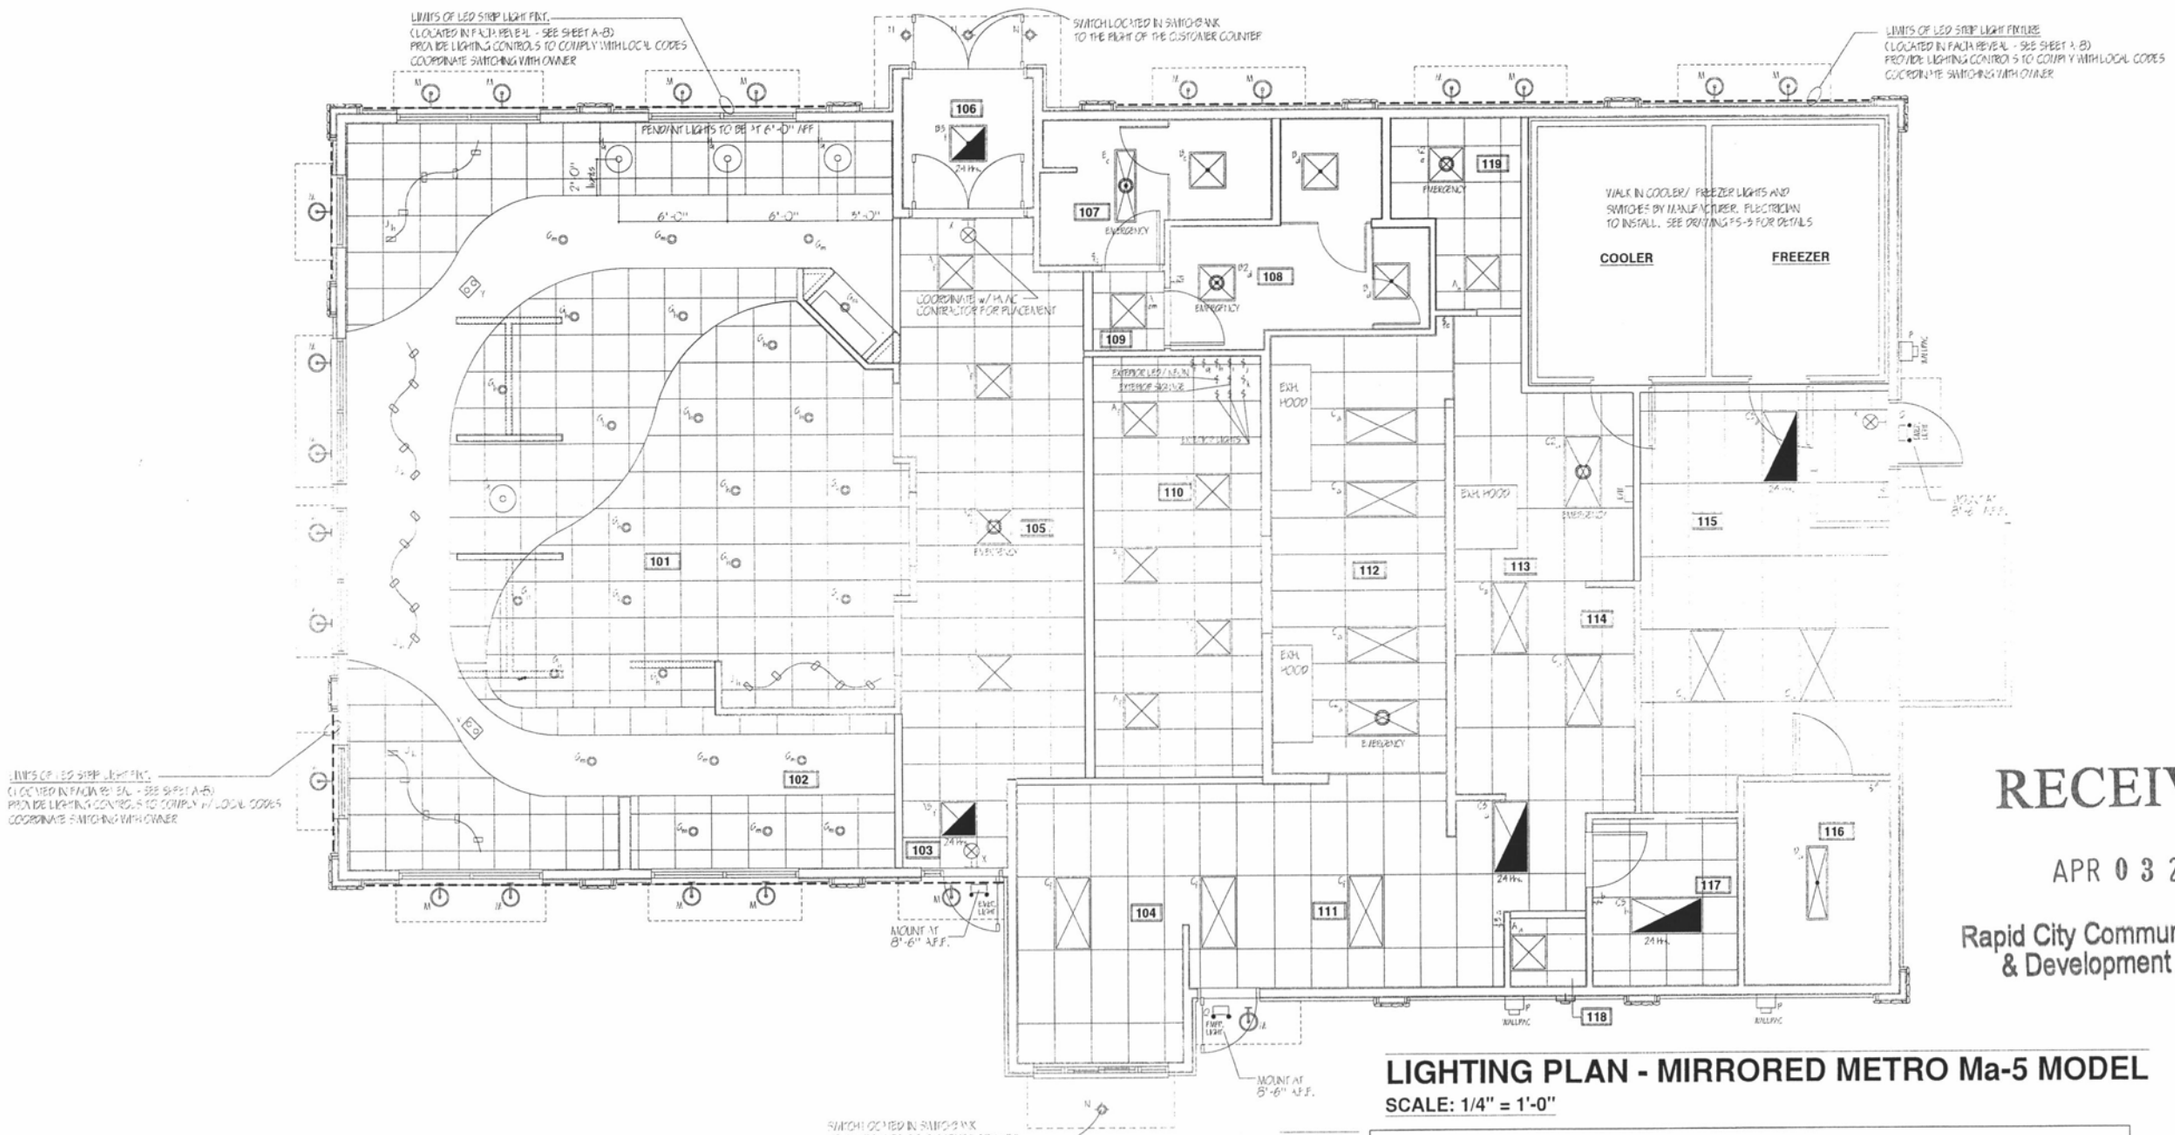

RECEIVED

APR 03 2012

Rapid City Community Planning & Development Services

LIGHTING PLAN - MIRRORED METRO Ma-5 MODEL

SCALE: 1/4" = 1'-0"

NOTE: PLEASE CONTACT KRIS KRUEGER AT CRESCENT ELECTRIC SUPPLY COMPANY AT 1-800-362-3951 OR KRISK@CESCO.COM FOR NATIONAL ACCOUNT PRICING.

Date	Revision	By

Culver Franchising System, Inc.
1240 Water Street
Prairie du Sac, WI 53578
608-643-7980

CULVER FRANCHISING SYSTEM, INC.

MIRRORED METRO Ma-5 PROTOTYPE PLANS

WARNING: These plans are for the exclusive use of Culver Franchising Systems, Inc. and authorized franchise holders only. No part of these plans or the design they represent may be duplicated or reproduced without permission of Culver Franchising System, Inc.

Sheet Contents: LIGHTING PLAN

Project No: Mirrored Metro Ma-5

Drawn By:

Date: February, 2010

Sheet E-1 of Four