12PD031

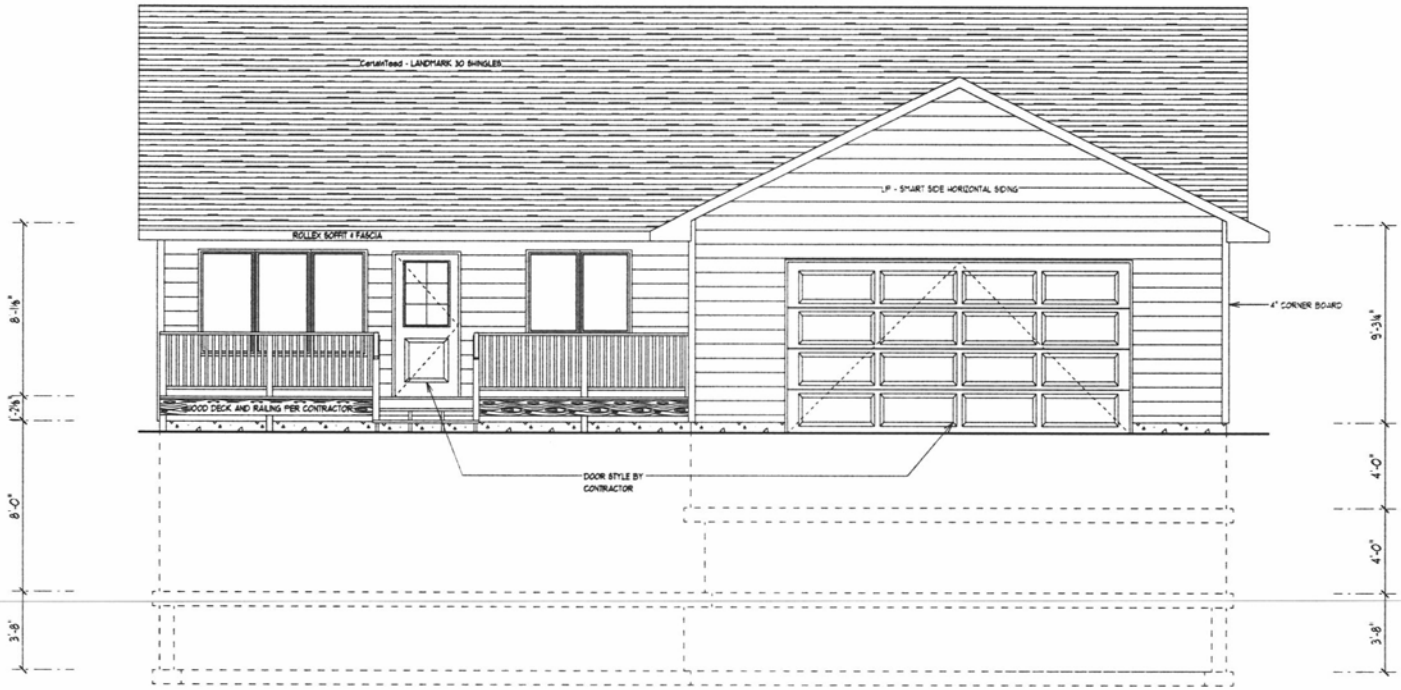

FRONT ELEVATION
SCALE: 1/4" = 1'-0"

REAR ELEVATION
SCALE: 1/8" = 1'-0"

LEFT ELEVATION
SCALE: 1/8" = 1'-0"

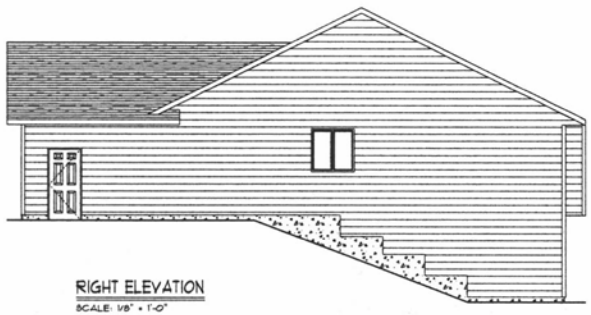

RIGHT ELEVATION
SCALE: 1/8" = 1'-0"

RECEIVED

SEP 10 2012

Rapid City Community Planning & Development Services

IMPORTANT

PREPARED FOR:
MELLISSA STANTON

APPROVED:
REVISED:
CATEGORY: NEW RANCH

PROJECT #: R-07202
DRAWN BY: ZACH SHULL
DATE: SEPTEMBER 5, 2012

KNECHT Home Center
320 WEST BLVD.
RAPID CITY, SD 57701
P: (605) 342-4840
F: (605) 348-4449

PDF created with pdfFactory Pro trial version www.pdffactory.com