12PD032

KEY TO LANDSCAPE POINTS

PROPERTY SQUARE FOOTAGE		69,093 SQ.FT.
STRUCTURE SQUARE FOOTAGE		16,794 SQ.FT.
LANDSCAPE POINTS REQUIRED		52,299 POINTS
DESCRIPTION	UNITS/POINTS GIVEN	TOTAL POINTS
TURF AREA	401 S.Y. @ 10 PTS / S.Y.	4,010 PTS.
R.O.W TURF (25% OF TOTAL REQ'D PTS. ALLOWED)	738 S.Y. @ 10 PTS / S.Y.	7,380 PTS.
MEDIUM DECIDUOUS TREES	12 @ 1000 PTS EA.	12,000 PTS.
CONIFEROUS TREES	4 @ 2000 PTS EA.	8,000 PTS.
DECIDUOUS SHRUBS	323 @ 250 PTS EA.	80,750 PTS.
GRASSES AND FORBS	68 S.Y. @ 100 PTS/S.Y.	6,800 PTS.
	POINTS PROVIDED	118,940 PTS.

SYMBOLS LEGEND

DECIDUOUS TREES
I.E.; SKYLINE HONEYLOCUST

CONIFEROUS TREES
I.E.; BLACK HILLS SPRUCE

SHRUBS
I.E.; SPIREA, POTENTILLA, VIBURNUM, JUNIPER

GRASSES AND FORBES
I.E.; KARL FOERSTER, SWITCHGRASS

SODDED TURF AREA

CITY OF RAPID CITY

Plans are reviewed for general conformance with applicable governmental regulations, stipulations, design criteria and engineering standards. The City of Rapid City does not certify the suitability, adequacy or completeness of the plans or design, which are the responsibility of the engineer of record. All necessary permits shall be obtained prior to construction of the proposed public improvements.

Engineering Reviewer _____ Date _____

COMMENTS

Submittals:

9/14/2012 MAJOR AMENDMENT

Revisions:

Internal Job No:	Designed By:	Drawn By:
11-0610	HS	KT/AW
Surveyed By:		Survey Date:
RENNER & ASSOCIATES		01/2012

REGISTERED PROFESSIONAL ENGINEER
8572
GREGORY T. BARSCALOU
SOUTH DAKOTA
11 OCT 12

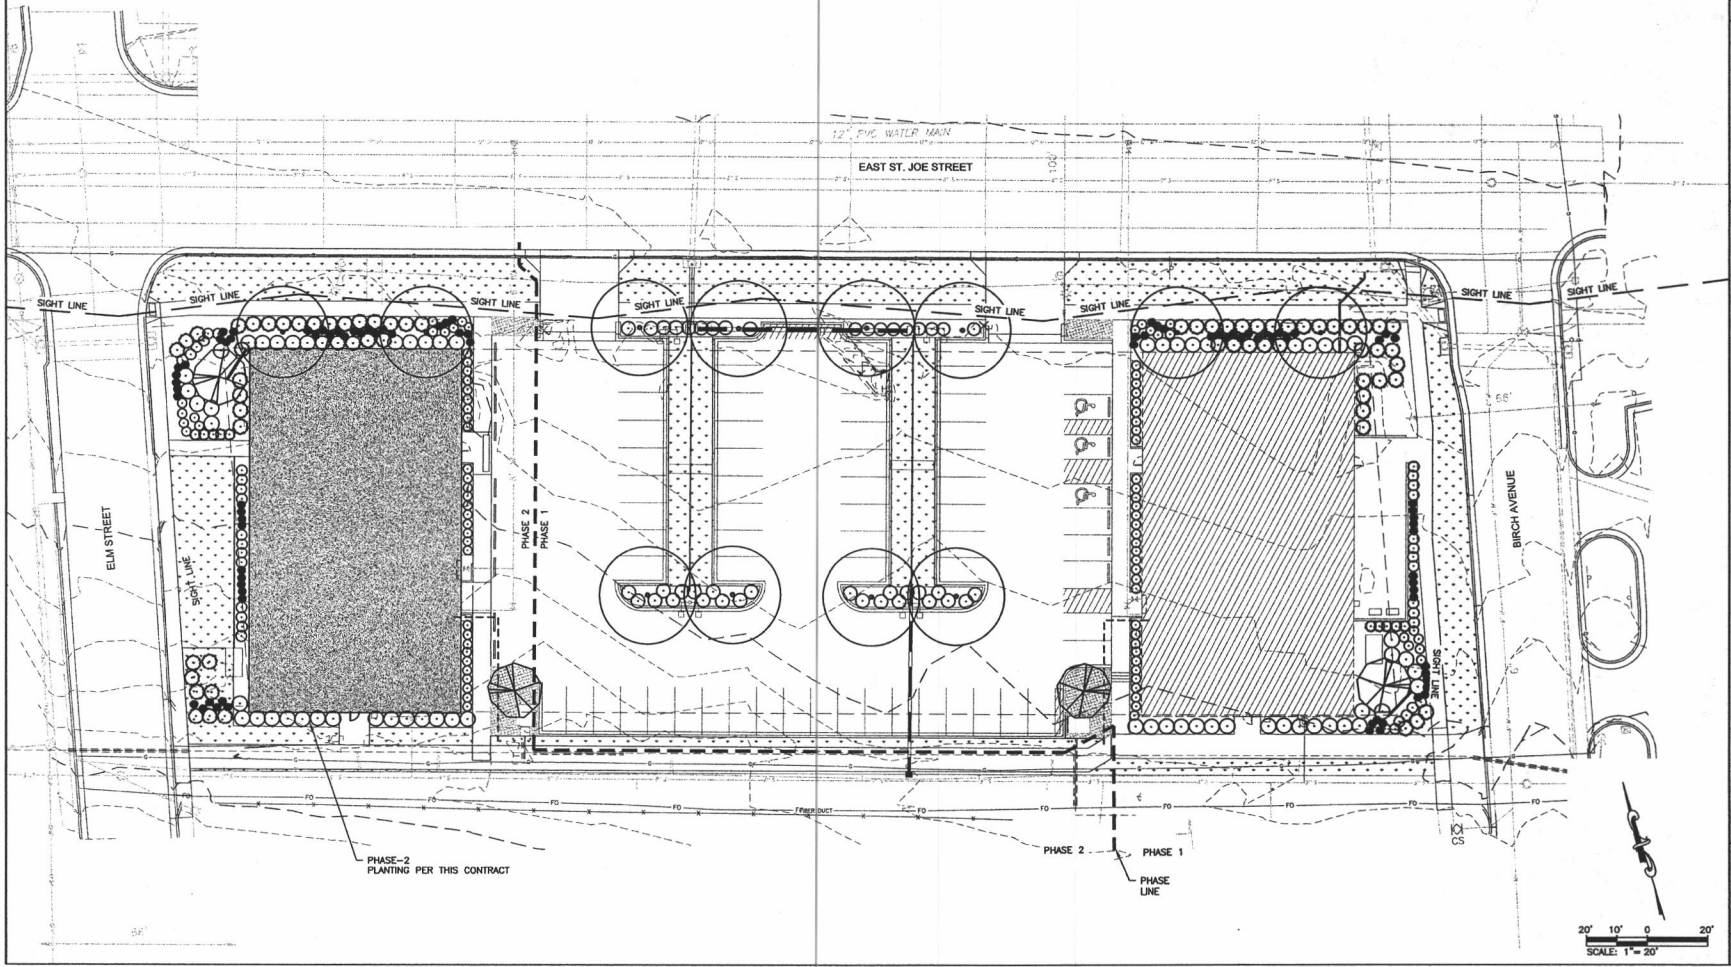

DREAM DESIGN
INTERNATIONAL, INC.
ENGINEERING, LAND PLANNING, LANDSCAPE ARCHITECTURE, CONSTRUCTION ADMINISTRATION
528 KANSAS CITY STREET, SUITE 4, RAPID CITY, SD 57701
PHONE: (605) 348-0538 FAX: (605) 348-0545 WWW.DREAMDESIGNING.COM

Project Name:
EAST ST. JOSEPH STREET CAMPUS HOUSING PHASE 2
SOUTH DAKOTA SCHOOL OF MINES & TECHNOLOGY

Sheet Name:
PLANTING PLAN

Sheet Number: 11 of 20

\\200-640610 SDMS&T Student Housing Project\Drawings\SHEETS\11-14_PLANTING PLAN AND DETAILS.dwg, 11 PLANTING PLAN, 10/11/2012 8:33:24 AM, 1:1