13PD018

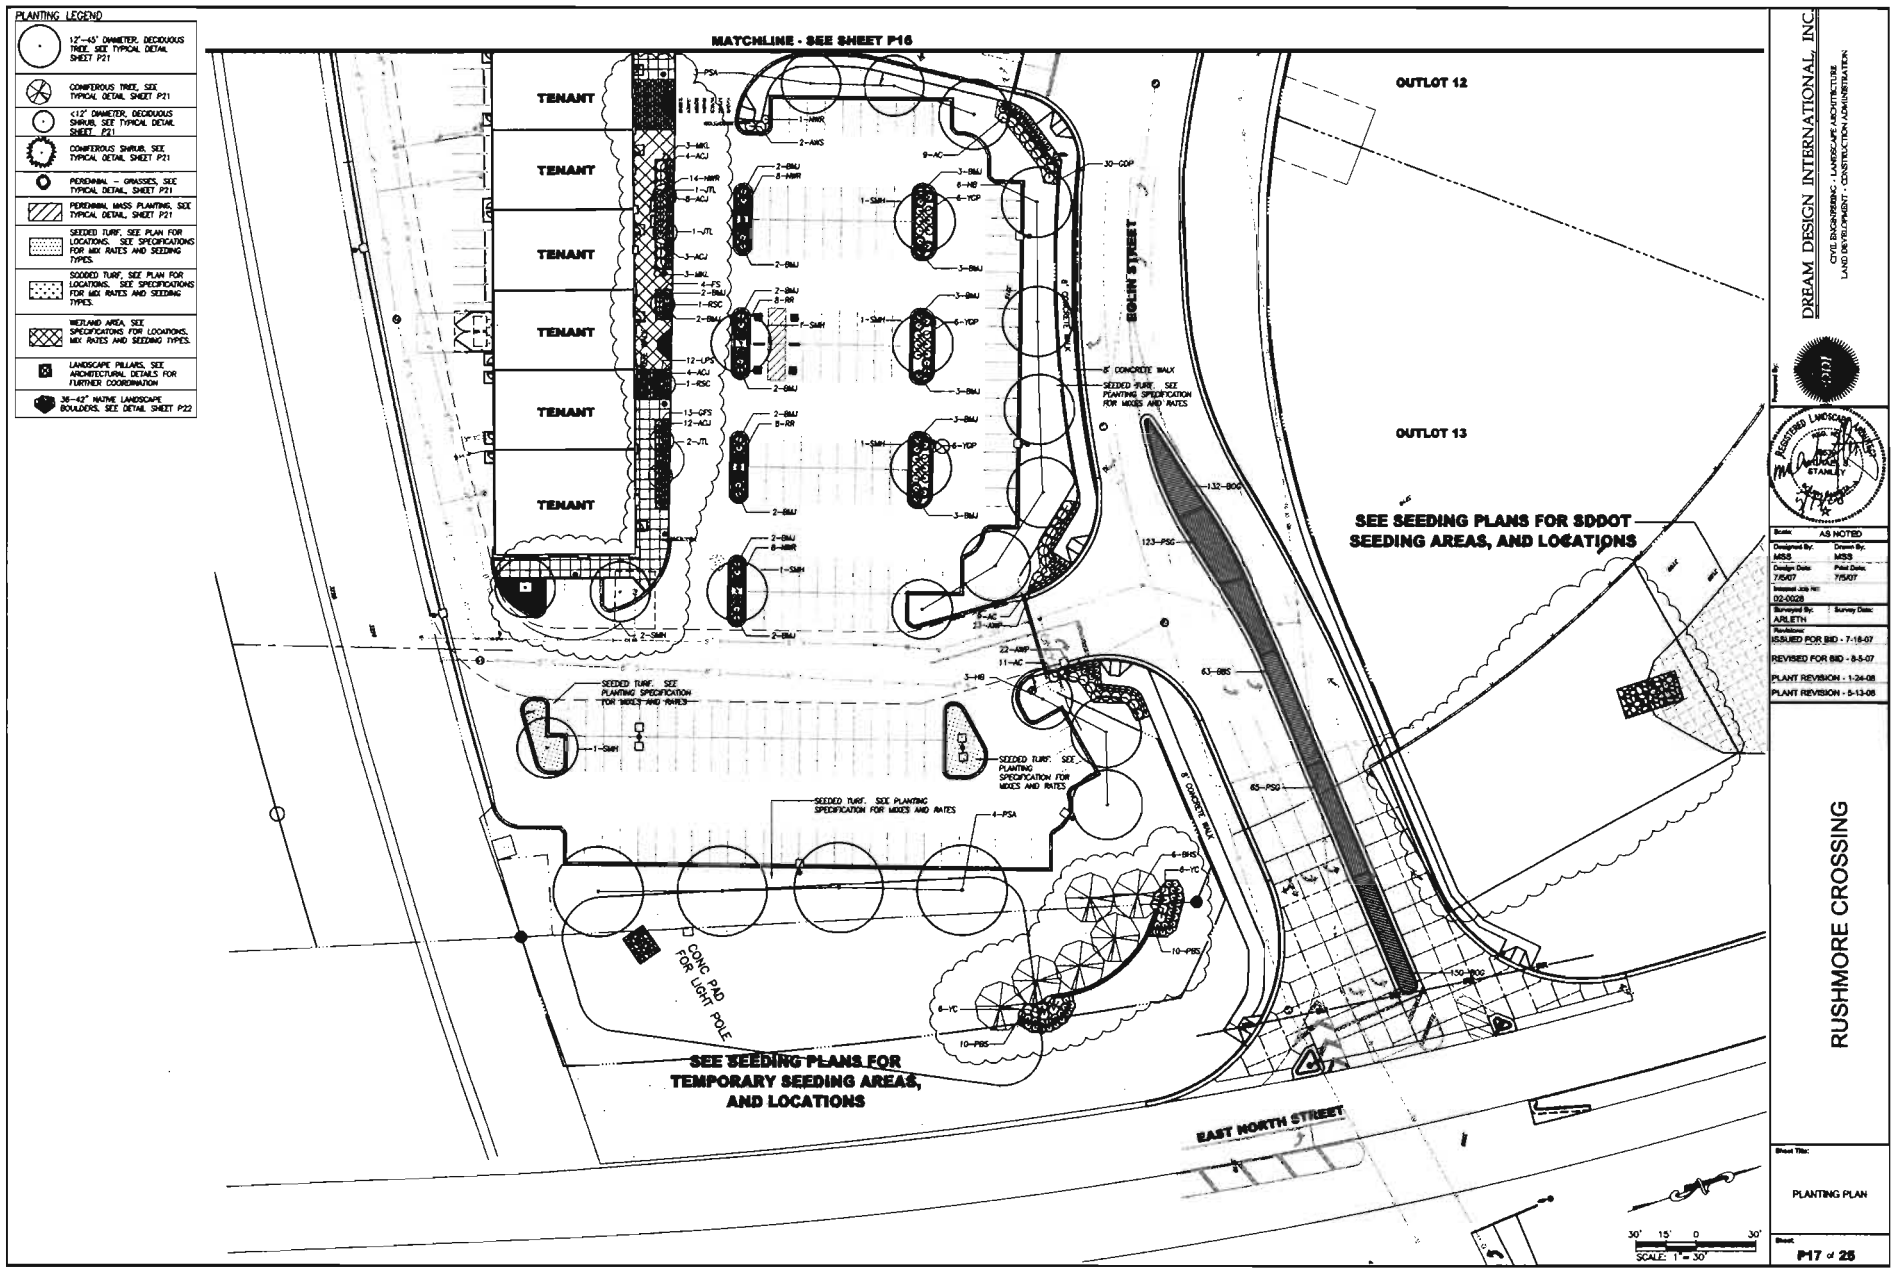
PLANTING LEGEND
12'-45' DIAMETER, DECIDUOUS TREE, SEE TYPICAL DETAIL SHEET P21
CONIFEROUS TREE, SEE TYPICAL DETAIL SHEET P21
<12' DIAMETER, DECIDUOUS SHRUB, SEE TYPICAL DETAIL SHEET P21
CONIFEROUS SHRUB, SEE TYPICAL DETAIL SHEET P21
PERENNIAL - GRASSES, SEE TYPICAL DETAIL, SHEET P21
PERENNIAL MASS PLANTING, SEE TYPICAL DETAIL, SHEET P21
SEEDED TURF, SEE PLAN FOR LOCATIONS. SEE SPECIFICATIONS FOR MIX RATES AND SEEDING TYPES.
SODDED TURF, SEE PLAN FOR LOCATIONS. SEE SPECIFICATIONS FOR MIX RATES AND SEEDING TYPES.
WETLAND AREA, SEE SPECIFICATIONS FOR LOCATIONS, MIX RATES AND SEEDING TYPES.
LANDSCAPE PILLARS, SEE ARCHITECTURAL DETAILS FOR FURTHER COORDINATION
36-42" NATIVE LANDSCAPE BOULDERS, SEE DETAIL SHEET P22
MATCHLINE - SEE SHEET P16
TENANT
TENANT
TENANT
TENANT
TENANT
TENANT
OUTLOT 12
OUTLOT 13
EGLIN STREET
8' CONCRETE WALK
SEEDED TURF, SEE PLANTING SPECIFICATION FOR MIXES AND RATES
SEE SEEDING PLANS FOR SDDOT SEEDING AREAS, AND LOCATIONS
SEEDED TURF, SEE PLANTING SPECIFICATION FOR MIXES AND RATES
SEEDED TURF, SEE PLANTING SPECIFICATION FOR MIXES AND RATES
SEEDED TURF, SEE PLANTING SPECIFICATION FOR MIXES AND RATES
CONC PAD FOR LIGHT POLE
SEE SEEDING PLANS FOR TEMPORARY SEEDING AREAS, AND LOCATIONS
EAST NORTH STREET
8' CONCRETE WALK
30' 15' 0 30'
SCALE: 1" = 30'
DREAM DESIGN INTERNATIONAL, INC.
CIVIL ENGINEERING - LANDSCAPE ARCHITECTURE
LAND DEVELOPMENT - CONSTRUCTION ADMINISTRATION
REGISTERED LANDSCAPE ARCHITECT
STANLEY
Scale: AS NOTED
Designed By: MSS
Drawn By: MSS
Design Date: 7/5/07
Plot Date: 7/5/07
Surveyed By: ARLETH
Survey Date:
ISSUED FOR BID - 7-16-07
REVISED FOR BID - 8-5-07
PLANT REVISION - 1-24-08
PLANT REVISION - 5-13-08
RUSHMORE CROSSING
Sheet Title: PLANTING PLAN
Sheet: P17 of 25