13PD018

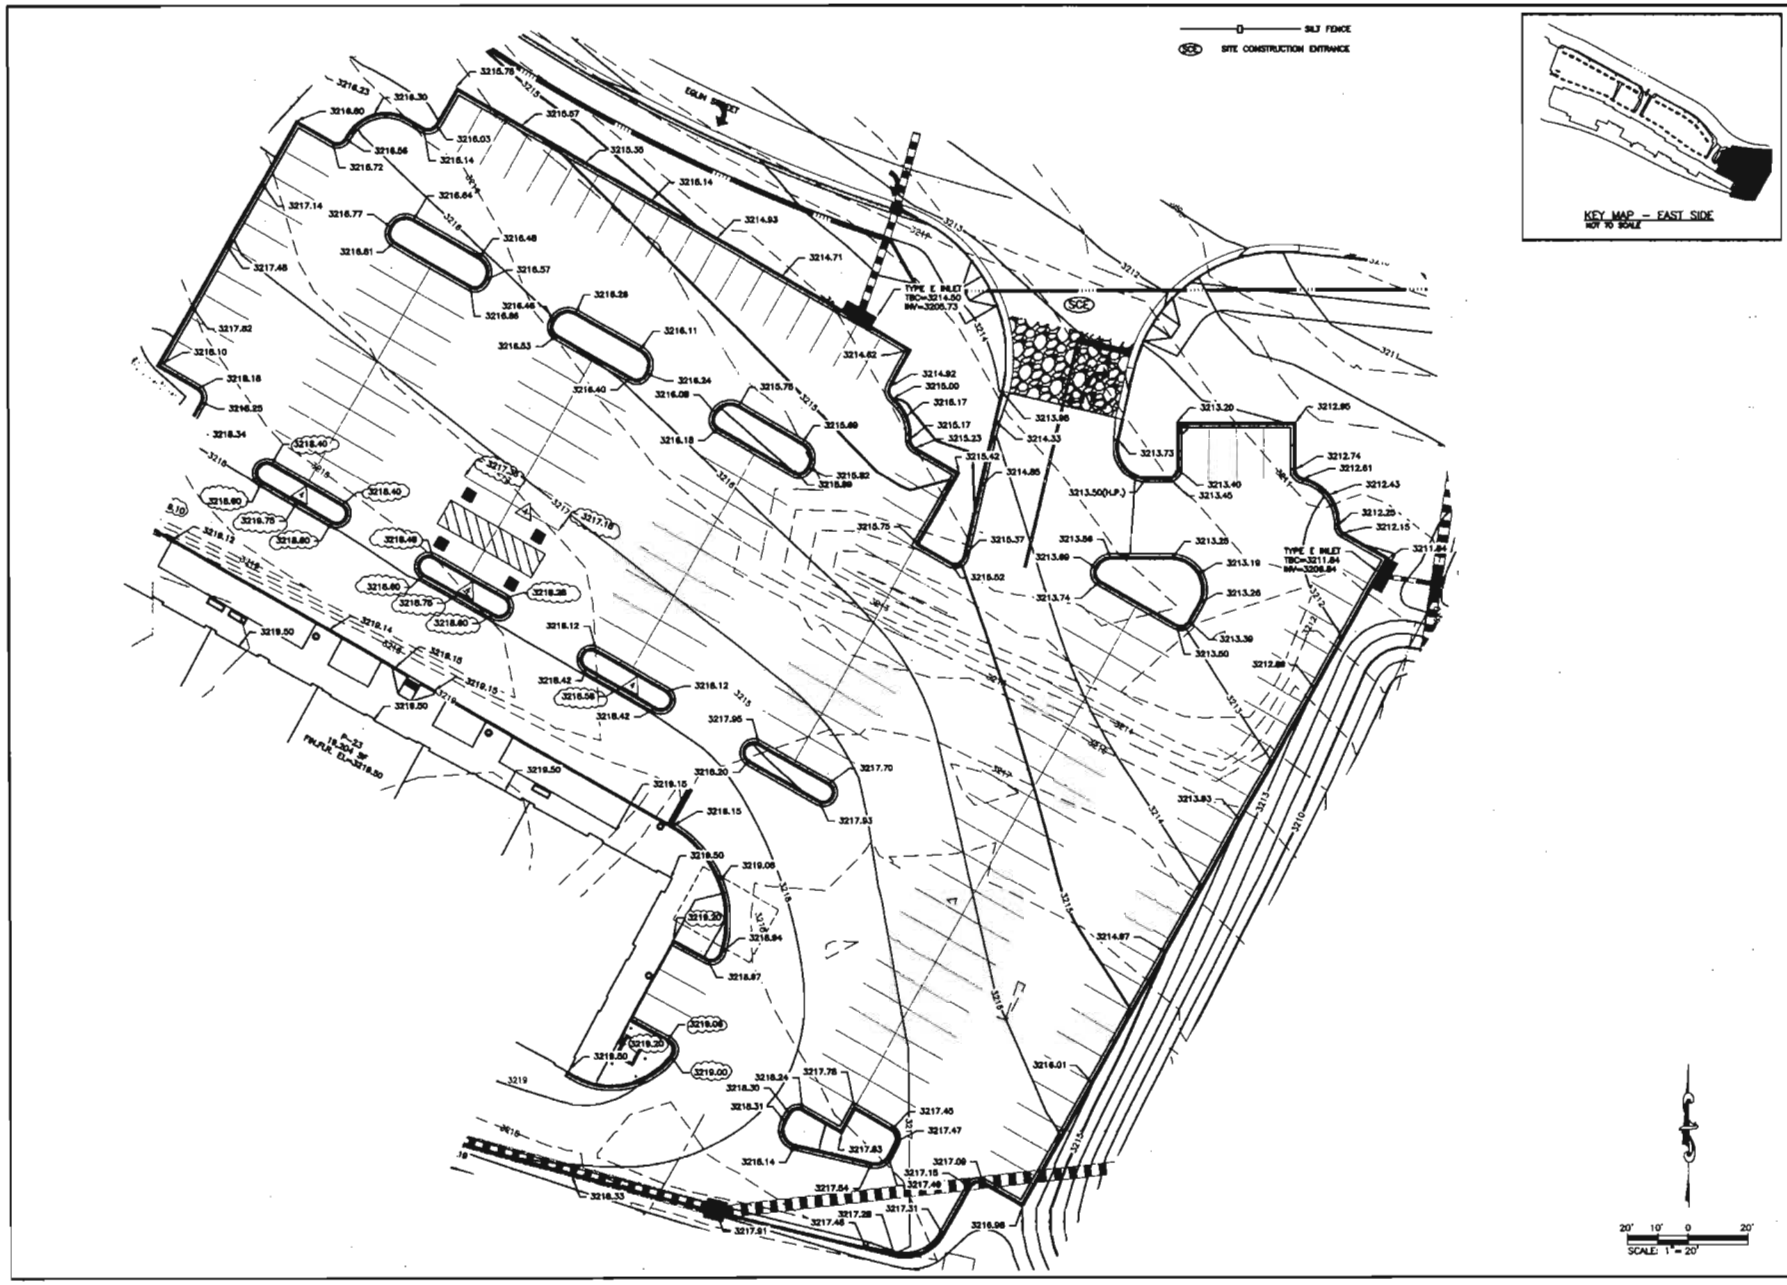

DREAM DESIGN INTERNATIONAL, INC.
CIVIL ENGINEERING · LANDSCAPE ARCHITECTURE
LAND DEVELOPMENT · CONSTRUCTION ADMINISTRATION

Prepared By:

REGISTERED PROFESSIONAL ENGINEER
Mark A. Sipe
No. 6548
SCOTT T. PARKER
STATE OF COLORADO
3/31/08

Scale: AS NOTED
Designed By: STO/RDC
Drawn By: JSD
Design Date:
Print Date:
Internal Job No: 02-0026
Surveyed By: ARLETH
Survey Date:
Revisions:
ISSUED FOR BID - 7-18-07
1 ADJUST VIEWPORT 07-30-2007
2 GRADING REVISION 12-18-2007 RDC
3 H.C. PARKING GRADES 02-05-2008 RDC
4 H.C. PARKING GRADES 03-18-2008 RRH

RUSHMORE CROSSING SITE PLANS

Sheet Title:
PARKING LOT I
SHEET 4 of 4
GRADING PLAN

Sheet:
27 of 82