13PD043

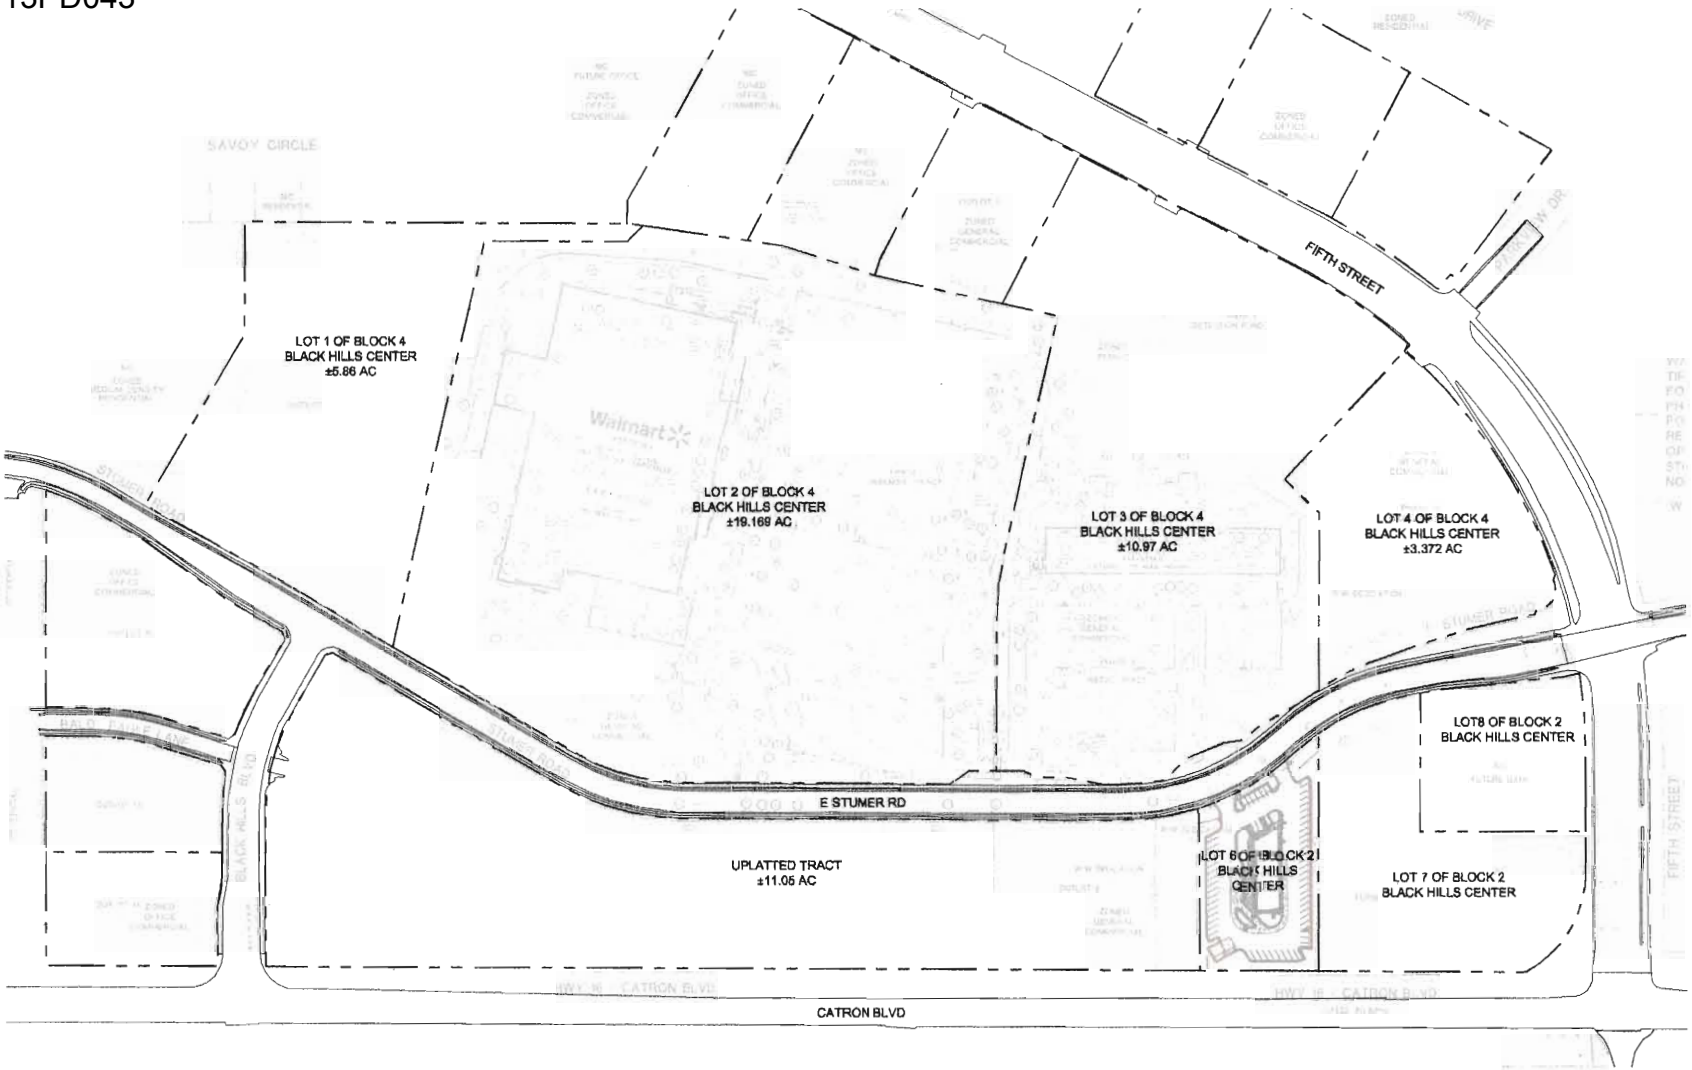

RECEIVED

OCT 25 2013

Rapid City Community Planning
& Development Services

SHEET NUMBER
MASTER PLAN

DESIGN ENGINEER:
PATRICIA DAWN ROTHE
MINNESOTA P.E. LICENSE NUMBER:
SD-11668

McDONALD'S USA, LLC
RAPID CITY
35 E STUMER ROAD

DATE
10-23-2013

PROJECT NO.
116199077

Kimley-Horn and Associates, Inc.

© 2013 KIMLEY-HORN AND ASSOCIATES, INC.
2550 University Avenue West, Suite 238N, St. Paul, MN 55114
PHONE (651) 645-4197 FAX (651) 645-5116
WWW.KIMLEY-HORN.COM

SCALE 1" = 200'
DESIGNED BY BKK
DRAWN BY KKK
CHECKED BY TDB

This document, together with the concepts and designs presented herein, as an instrument of service, is intended only for the specific purpose and client for which it was prepared. Reuse of and improper reliance on this document without written authorization and adaptation by Kimley-Horn and Associates, Inc. shall be without liability to Kimley-Horn and Associates, Inc.