13PD045

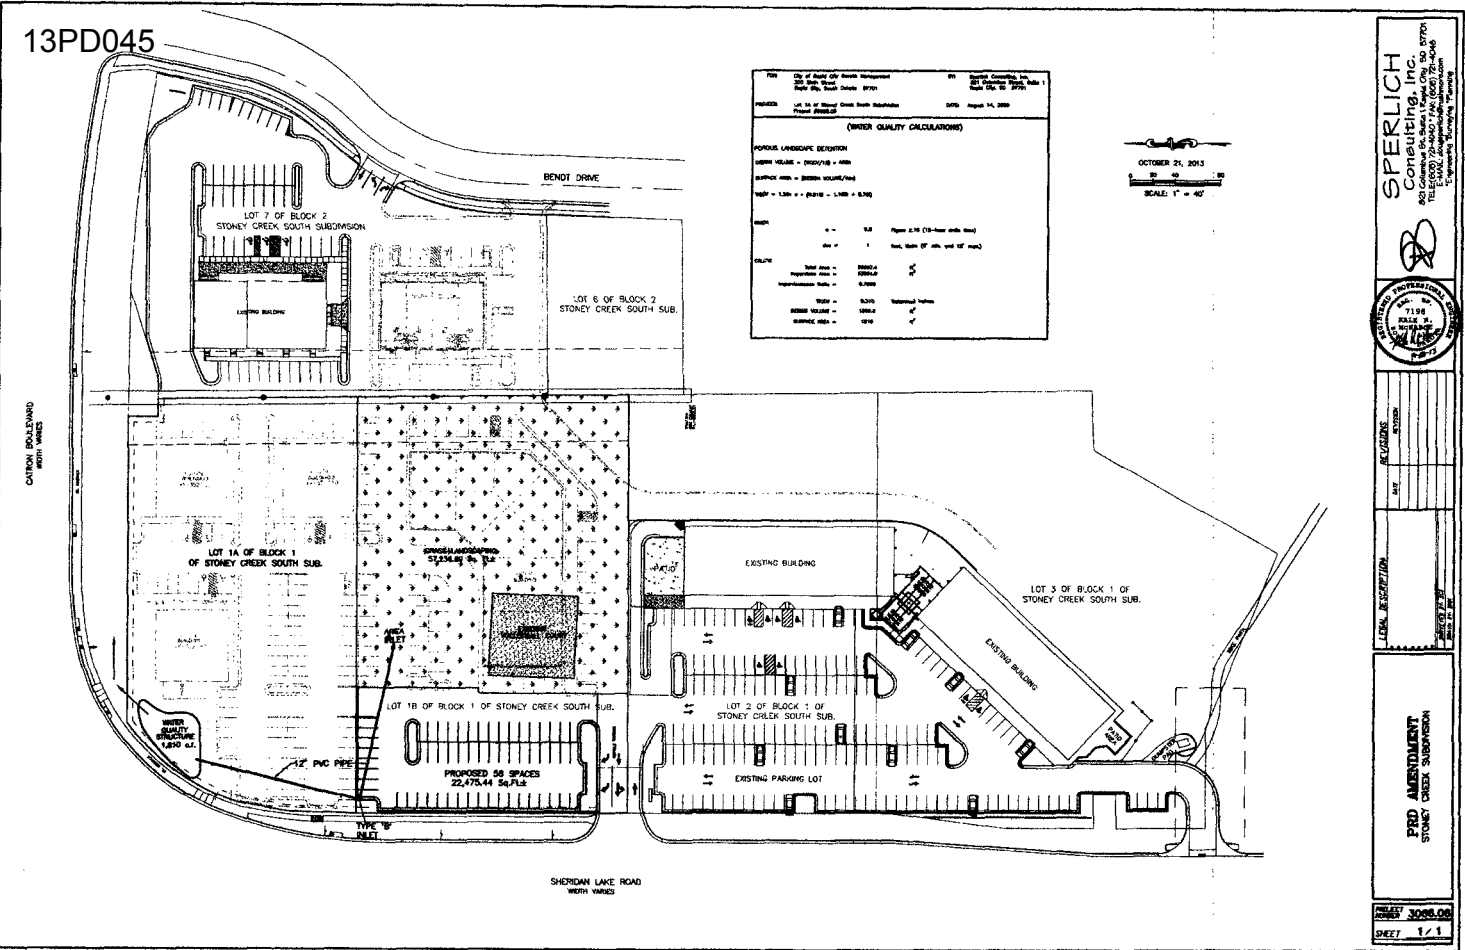

BENDT DRIVE
LOT 7 OF BLOCK 2
STONEY CREEK SOUTH SUBDIVISION
EXISTING BUILDING
LOT 6 OF BLOCK 2
STONEY CREEK SOUTH SUB.
CATRON BOULEVARD
WIDTH VARIES
LOT 1A OF BLOCK 1
OF STONEY CREEK SOUTH SUB.
GRASS/LANDSCAPING
57,234.60 Sq. Ft.±
AREA INLET
LOT 1B OF BLOCK 1 OF STONEY CREEK SOUTH SUB.
WATER QUALITY STRUCTURE 1,810 c.f.
12" PVC PIPE
PROPOSED 58 SPACES
22,475.44 Sq.Ft.±
TYPE "B" INLET
SHERIDAN LAKE ROAD
WIDTH VARIES
EXISTING BUILDING
PATIO
LOT 3 OF BLOCK 1 OF
STONEY CREEK SOUTH SUB.
EXISTING BUILDING
LOT 2 OF BLOCK 1 OF
STONEY CREEK SOUTH SUB.
EXISTING PARKING LOT
PATIO AREA
FRAMPTON PAD
OCTOBER 21, 2013
SCALE: 1" = 40'
(WATER QUALITY CALCULATIONS)
POROUS LANDSCAPE DETENTION
SPERLICH
Consulting, Inc.
PRD AMENDMENT
STONEY CREEK SUBDIVISION
PROJECT NUMBER 3066.06
SHEET 1/1