13PD049

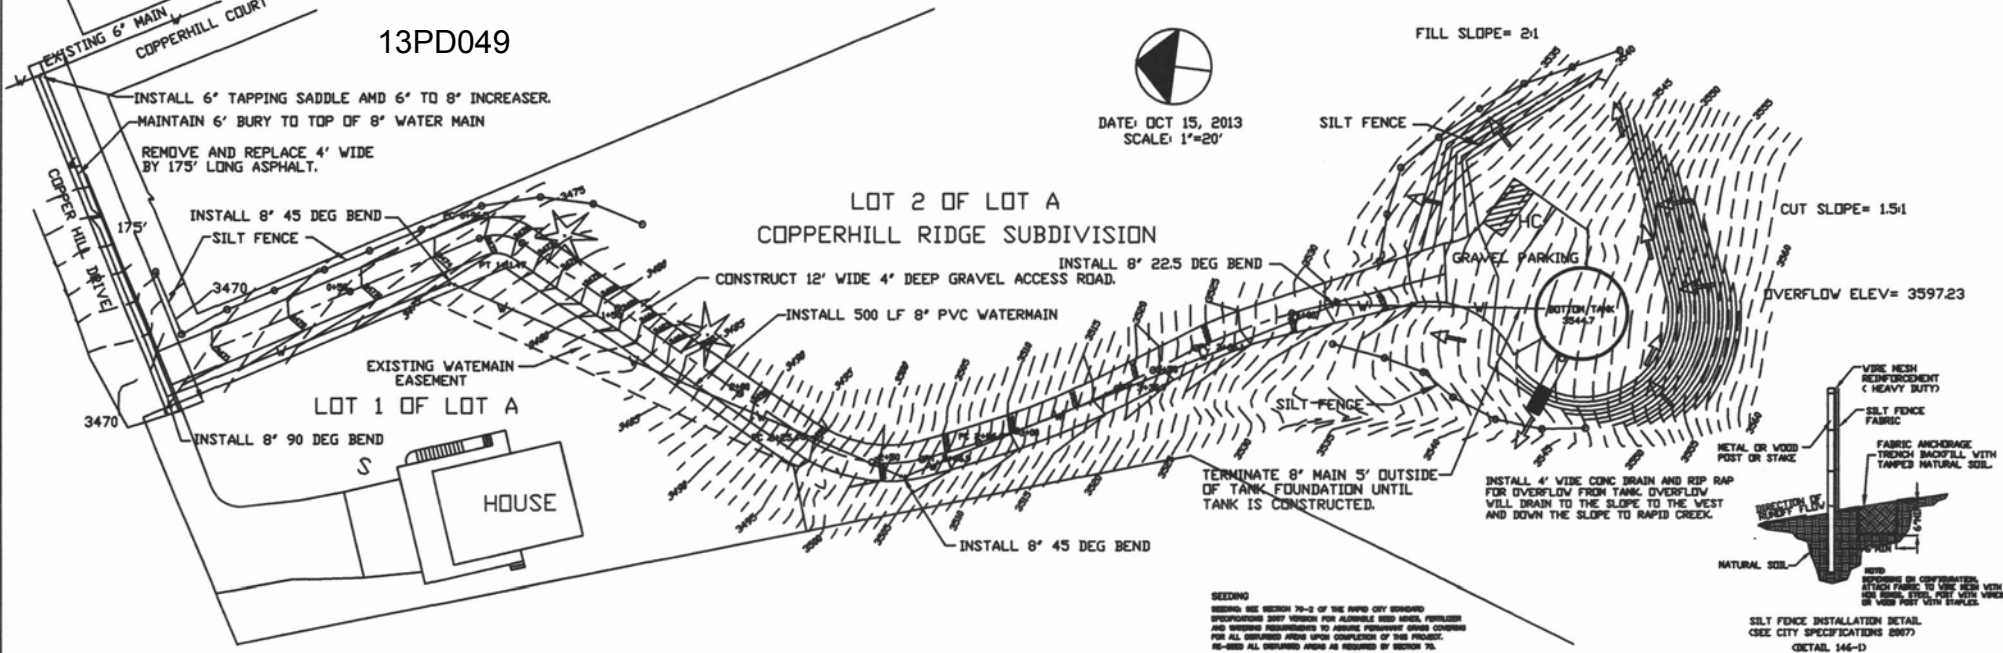

RECEIVED
NOV 12 2013
Rapid City Community Planning & Development Services

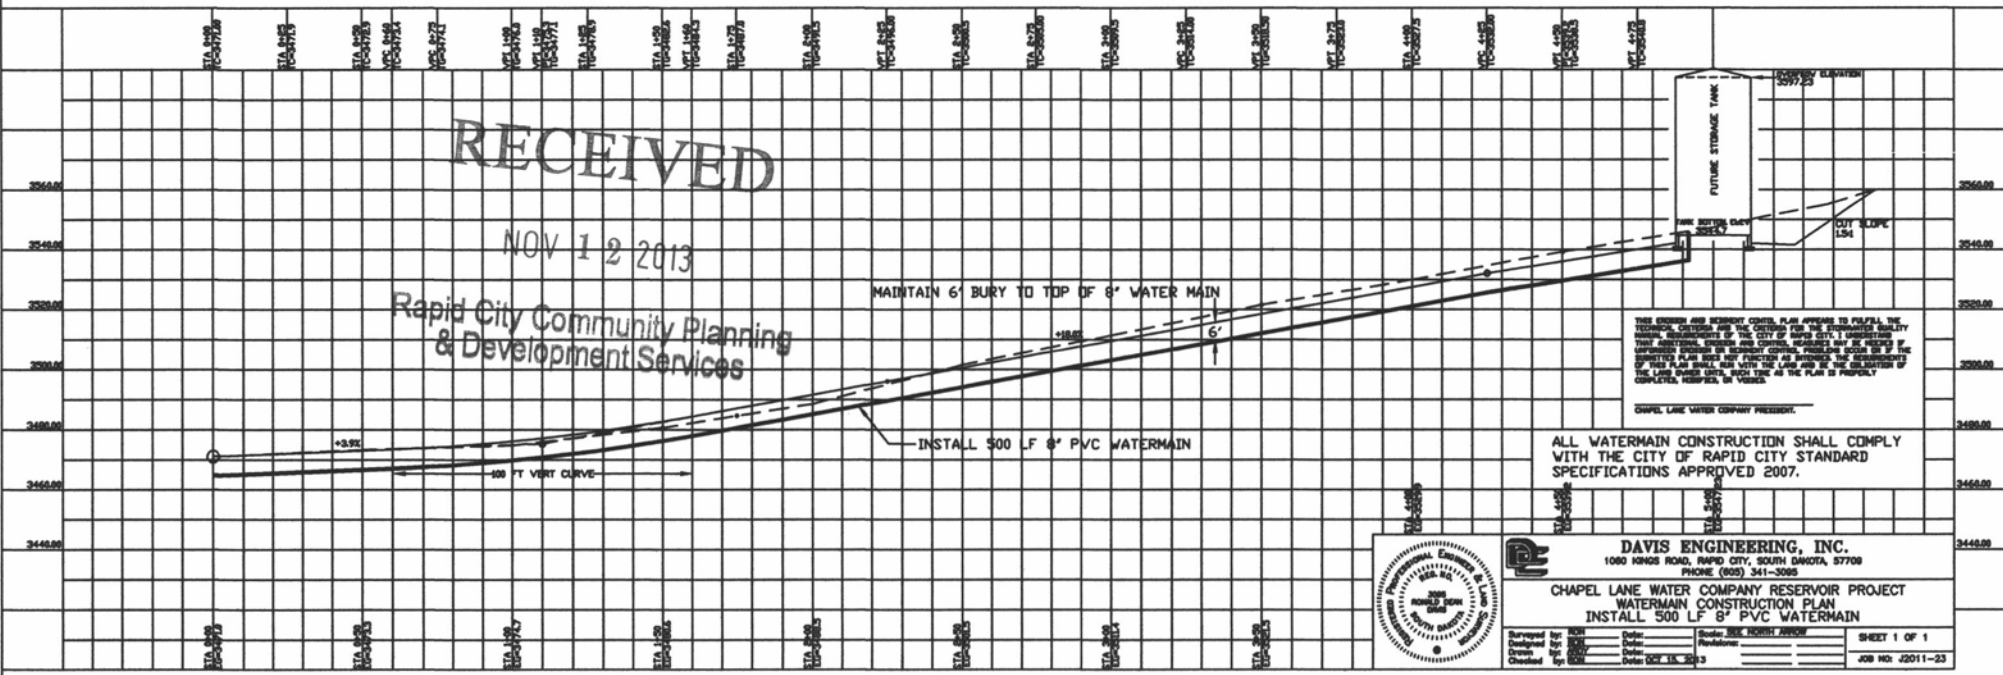

THIS EROSION AND SEDIMENT CONTROL PLAN APPEARS TO FULFILL THE TECHNICAL CRITERIA AND THE CRITERIA FOR THE STORMWATER QUALITY VARIANCE REQUIREMENTS OF THE CITY OF RAPID CITY. IT IS UNDERSTOOD THAT ADDITIONAL EROSION AND CONTROL MEASURES MAY BE REQUIRED IF DEFICIENCIES ARE IDENTIFIED BY EITHER OWNER, ENGINEER OR CITY. ENGINEER AGREES THAT THE CONSTRUCTION PLANS DO NOT FUNCTION AS EVIDENCE THE REQUIREMENTS OF THIS PLAN SHALL BE MET WITH THE LAND AND THE COMPLETION OF THE LAND OWNER UNITS, SUCH TIME AS THE PLAN IS PROPERLY COMPLETED, MODIFIED, OR VOIDED.

CHAPEL LANE WATER COMPANY PRESIDENT.

ALL WATERMAIN CONSTRUCTION SHALL COMPLY WITH THE CITY OF RAPID CITY STANDARD SPECIFICATIONS APPROVED 2007.

DAVIS ENGINEERING, INC.
1060 KINGS ROAD, RAPID CITY, SOUTH DAKOTA, 57709
PHONE (605) 341-3095

CHAPEL LANE WATER COMPANY RESERVOIR PROJECT
WATERMAIN CONSTRUCTION PLAN
INSTALL 500 LF 8" PVC WATERMAIN

Surveyed by:	RDH	Date:	Scale: SEE NORTH ARROW	SHEET 1 OF 1
Designed by:	RJS	Date:	Revisions:	
Drawn:	RJS	Date:		JOB NO: J2011-23
Checked:	RDH	Date: OCT 15, 2013		