13PD051

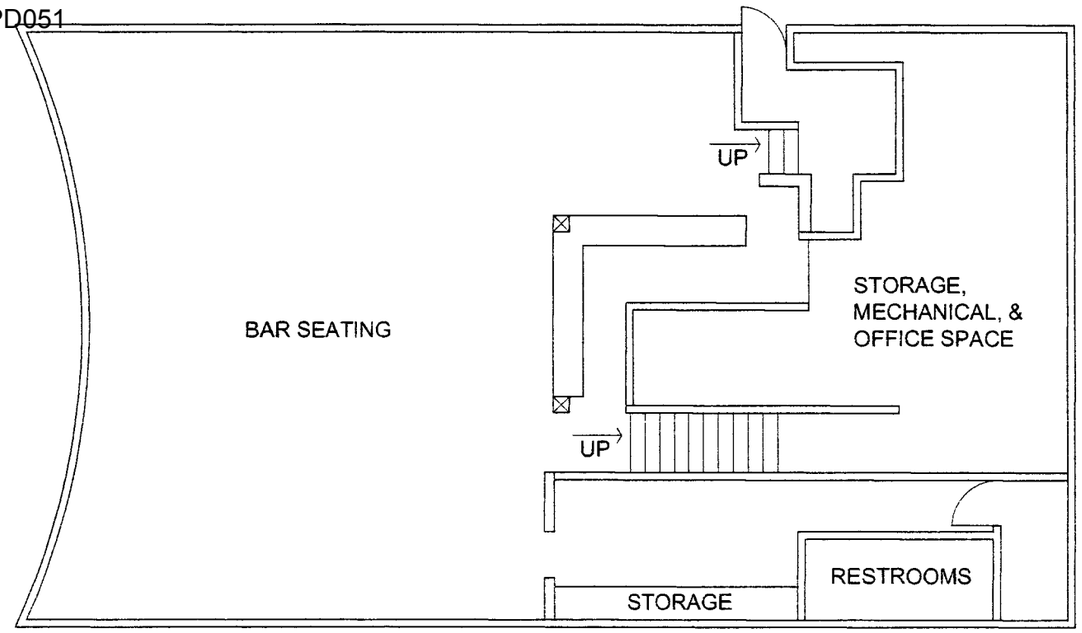

BUILDING 2: BASEMENT FLOOR PLAN

SCALE: 3/32"=1'-0"

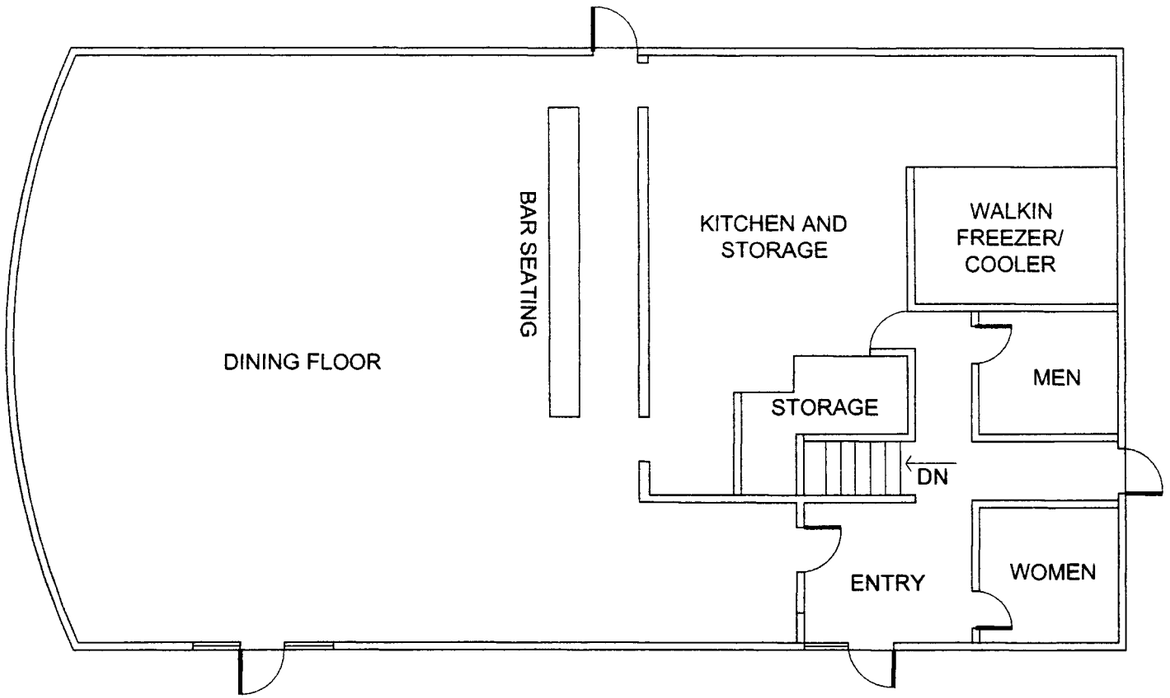

BUILDING 2: MAIN LEVEL FLOOR PLAN

SCALE: 3/32"=1'-0"

RECEIVED

DEC 1 2 2013

RAPID CITY COMMUNITY PLANNING
& DEVELOPMENT SERVICES

Designed By:

42ND Street Design Studio

42ND STREET DESIGN STUDIO
522 7TH ST, SUITE 216B
RAPID CITY, SD 57701

PRELIMINARY
NOT FOR
CONSTRUCTION

Designed By: MS/AB	Drawn By: AB
Print Date: DECEMBER 11, 2013	
Internal Job No: 13523	
Surveyed By: N/A	Survey Date: N/A

Revisions:

Project Title:

2202 MT. RUSHMORE RD.
RAPID CITY, SOUTH DAKOTA
CUP APPLICATION

Sheet Title:

FLOOR PLANS

SHEET: 2