14UR020

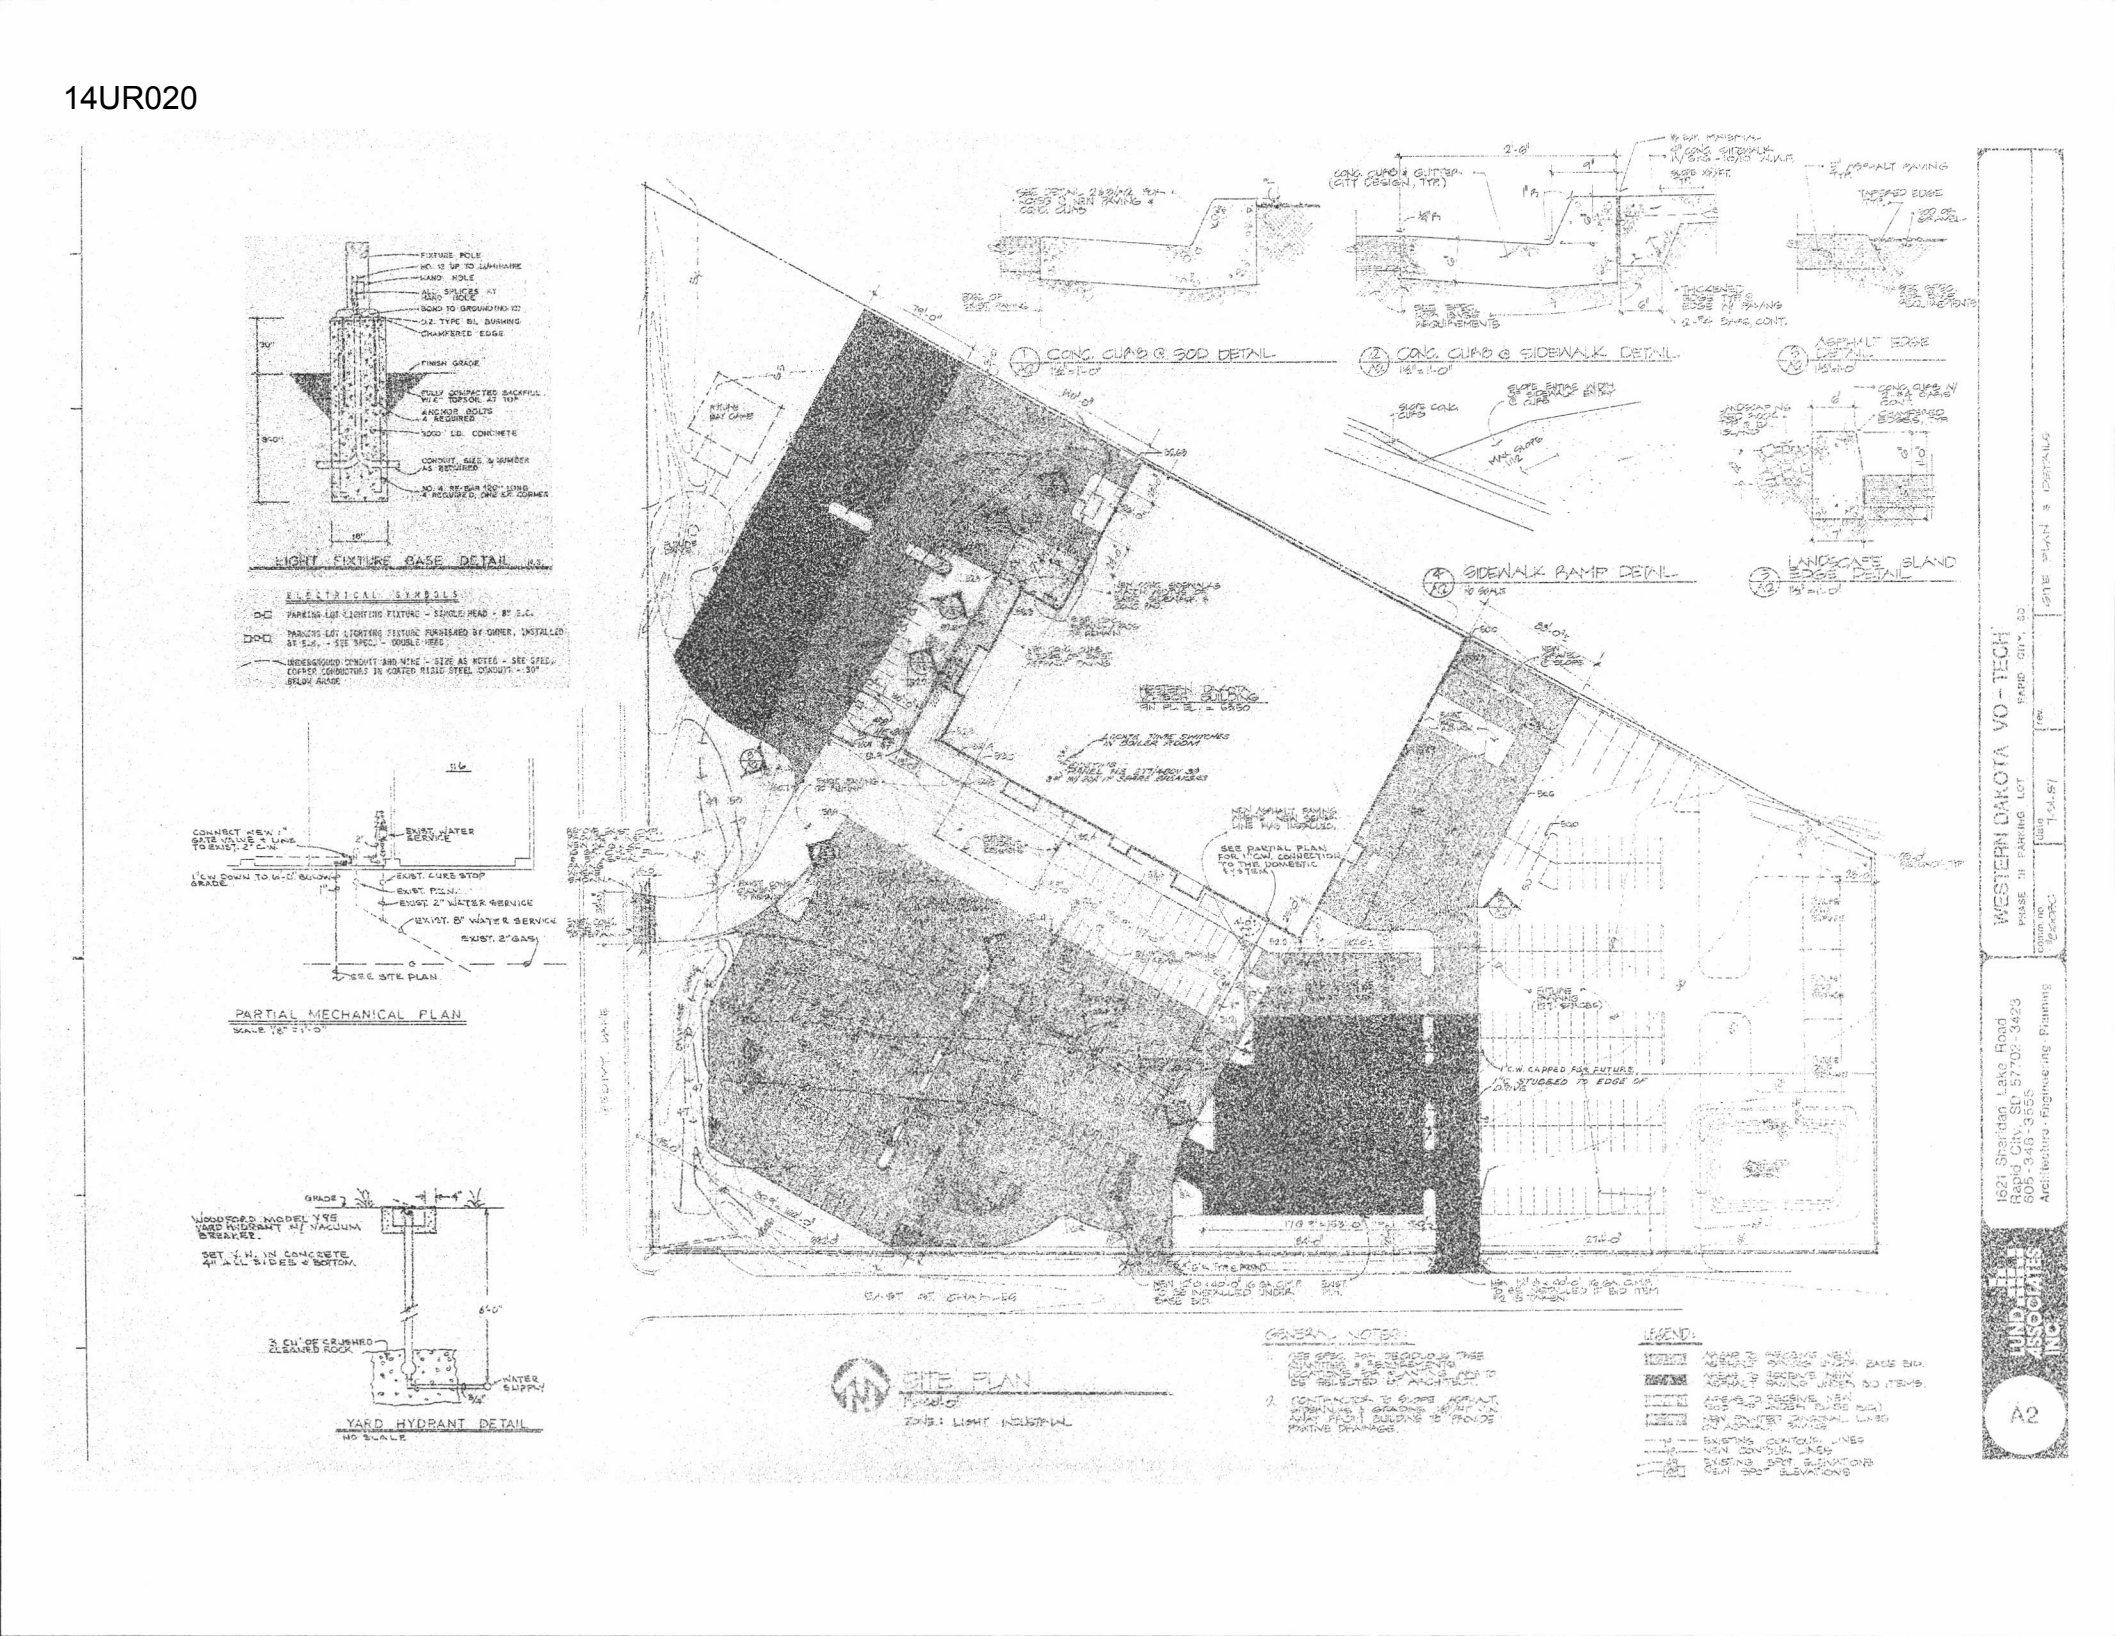
LIGHT FIXTURE BASE DETAIL
ELECTRICAL SYMBOLS
PARKING LOT LIGHTING FIXTURE - SINGLE HEAD - 8" S.C.
PARKING LOT LIGHTING FIXTURE FURNISHED BY OWNER, INSTALLED BY E.C. - SEE SPEC. - DOUBLE HEAD
UNDERGROUND CONDUIT AND WIRE - SIZE AS NOTED - SEE SPEC. COPPER CONDUCTORS IN COATED RIGID STEEL CONDUIT - 30" BELOW GRADE
PARTIAL MECHANICAL PLAN
SCALE: 1/8" = 1'-0"
YARD HYDRANT DETAIL
NO SCALE
CONC. CURB & SOD DETAIL
CONC. CURB & SIDEWALK DETAIL
ASPHALT EDGE DETAIL
SIDEWALK RAMP DETAIL
LANDSCAPE ISLAND EDGE DETAIL
SITE PLAN
ZONE: LIGHT INDUSTRIAL
GENERAL NOTES:
LEGEND:
WESTERN DAKOTA VO-TECH
PHASE III PARKING LOT
SITE PLAN & DETAILS
1621 Sheridan Lake Road
Rapid City, SD 57702-3423
605-348-3555
Architecture · Engineering · Planning
HUDDLE ASSOCIATES INC.
A2