15PD004

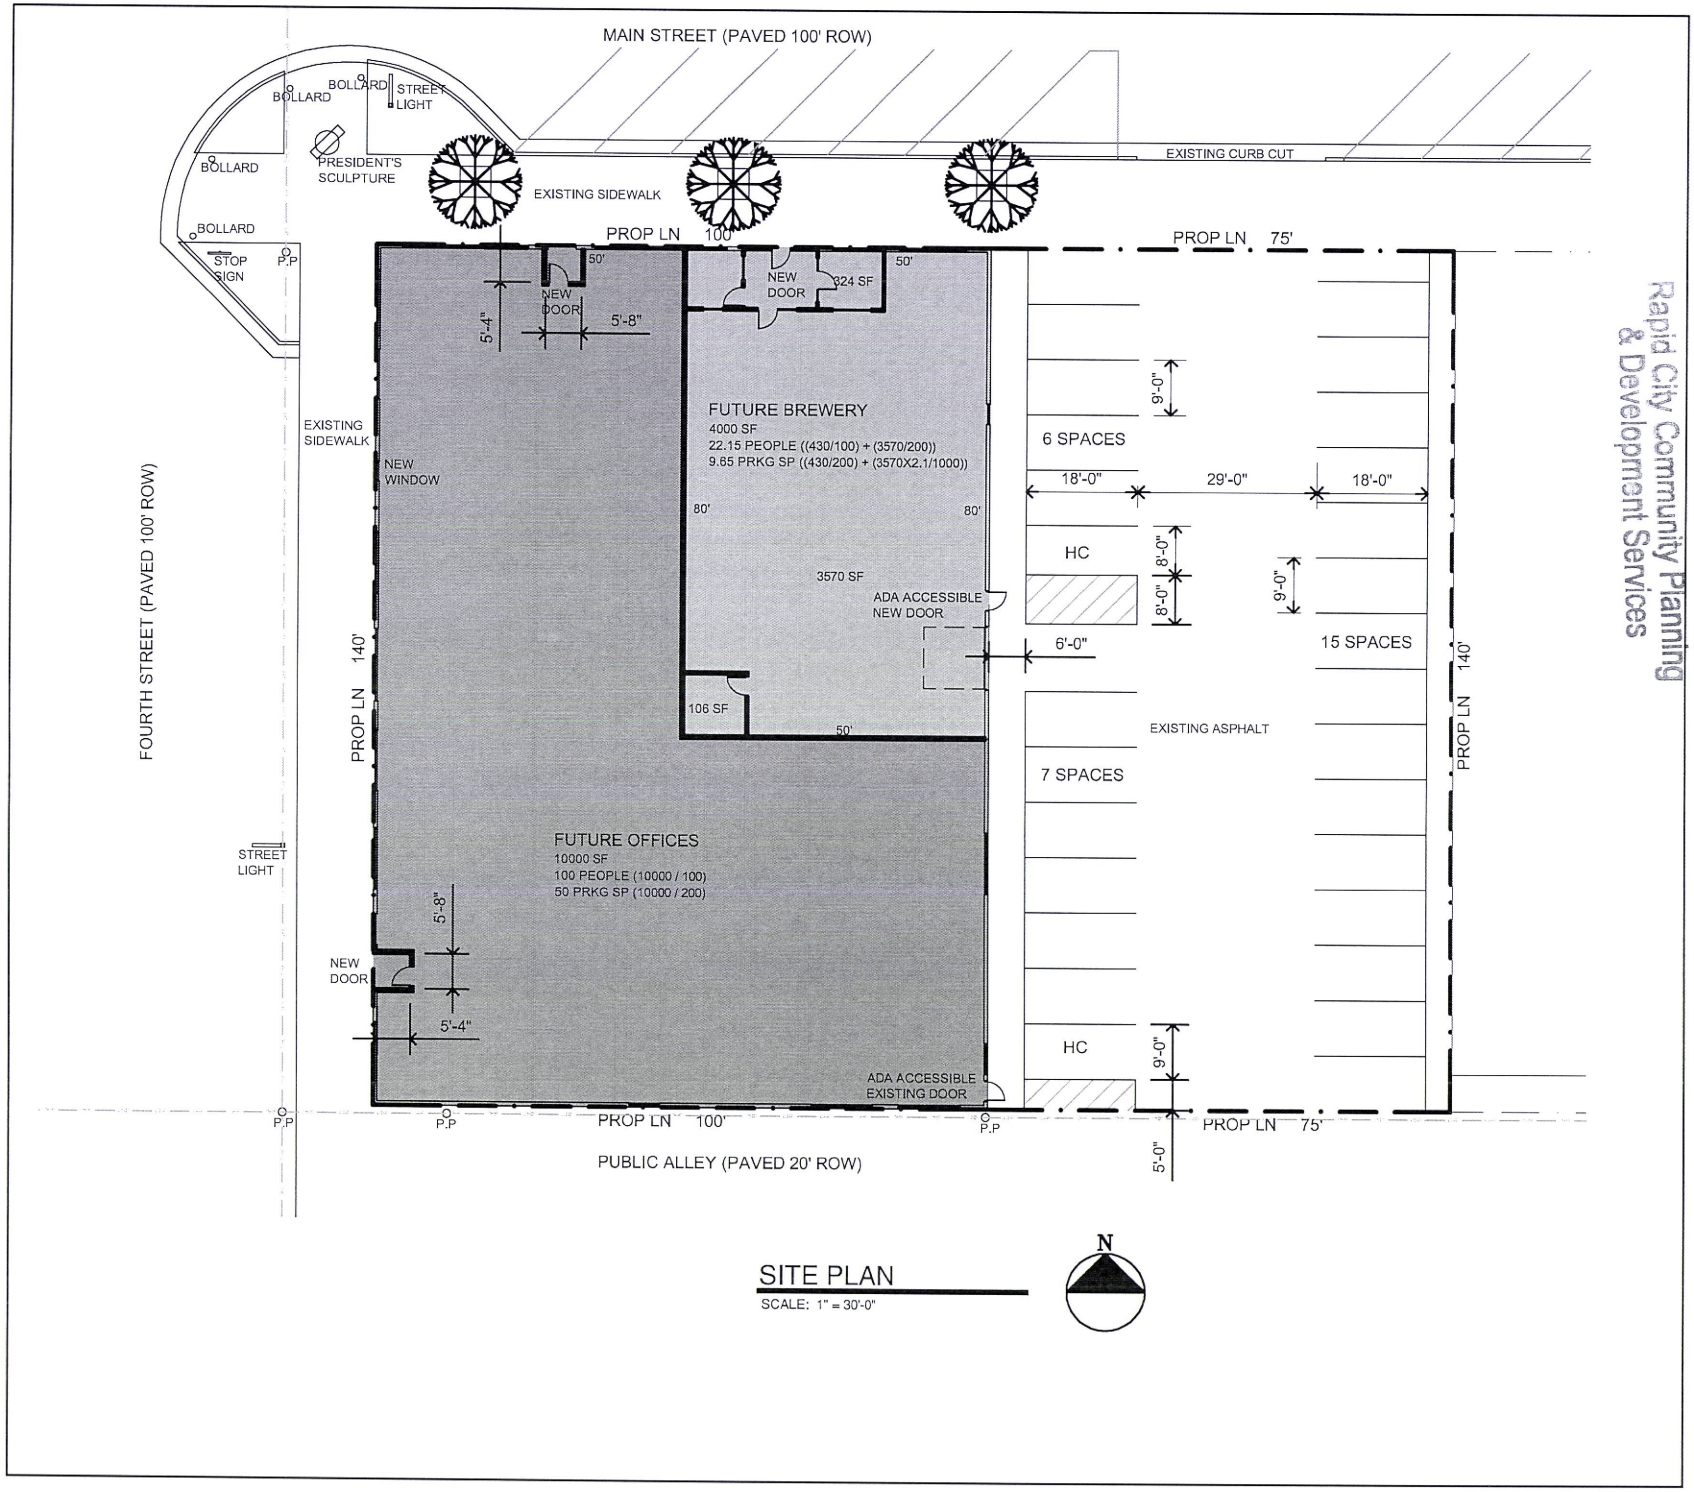

SITE PLAN
SCALE: 1" = 30'-0"

KDGI
KENNEDY DESIGN GROUP, INC.
4955 ENCHANTED PINES DRIVE
RAPID CITY, SD 57701
605.394.0169 or 605.431.5356
kenn@hewlikseninc.com

RECEIVED
FEB 26 2015
Rapid City Community Planning & Development Services

TENANT IMPROVEMENTS
329 MAIN STREET
RAPID CITY, SD

SITE PLAN

SHEET DATE: 2.18.15

PROJECT NO. 1504 DRAWING NO. A2
SCALE: AS NOTED
PROJECT DATE: 2.10.15
SHEET SIZE: 8.5" X 11"