15PD019

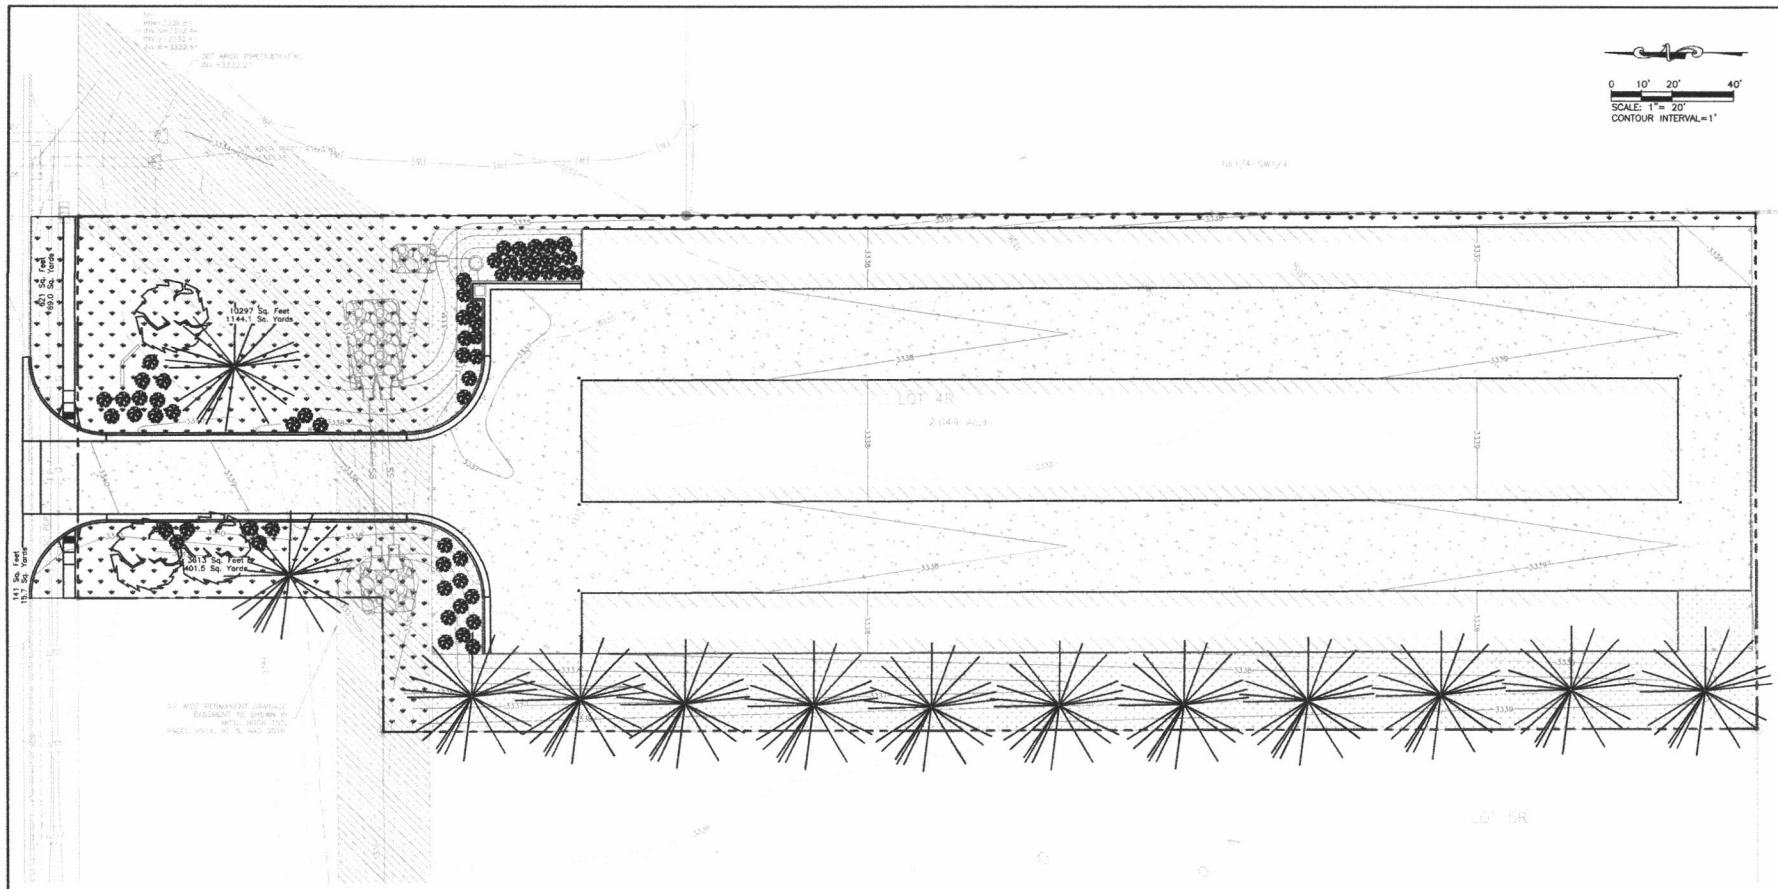

LEGEND

- GRASS
- SHRUB (MINIMUM MATURE HEIGHT OF 2')
- MEDIUM TREE (MINIMUM MATURE SPREAD OF 25')
- LARGE TREE (MINIMUM MATURE SPREAD OF 45', ALSO EVERGREEN TREES WHICH REACH A MATURE HEIGHT OF AT LEAST 20')
- LANDSCAPE SURFACE

LANDSCAPE CALCULATIONS:

TOTAL LOT SIZE	=	89,252 SF
- BUILDINGS		-28,800 SF
PTS REQUIRED		60,452

PROPOSED:

GRASS–	1,630.3 SY X 10/SY = 16,630
SHRUBS –	60 X 250/EA. = 15,000
MEDIUM TREE –	3 X 1,000/EA. = 3,000
LARGE TREE–	13 X 2,000/EA. =26,000
TOTAL =	60,630 PTS

POINTS PROVIDED: 60,630 PTS

RENNER ASSOCIATES, LLC
CIVIL ENGINEERING • LAND SURVEYING
RENNERASSOCIATES.COM
618 SOUTH STREET
RAPID CITY, SD 57701
PH: 605. 721-7910
FX: 605. 721-7918

Scale:	1"=20'
Designed By: MBK	Drawn By: KEH
Design Date: 5/2015	Print Date: 5/26/2015
Surveyed By: RENNER	Survey Date: 1/2015
Revisions:	

LOCATION

KATHRYN AVENUE STORAGE UNITS

LOT 4R MCMAHON SUBDIVISION
SECTION 24, T2N, R7E, BHM
CITY OF RAPID CITY, PENNINGTON COUNTY, SOUTH DAKOTA

Prepared For:

BOLT CONSTRUCTION
2312 CREEK DRIVE
RAPID CITY, SD 57703

Internal Job No: #2731

Sheet Title: LANDSCAPE PLAN

L-1