01UR007

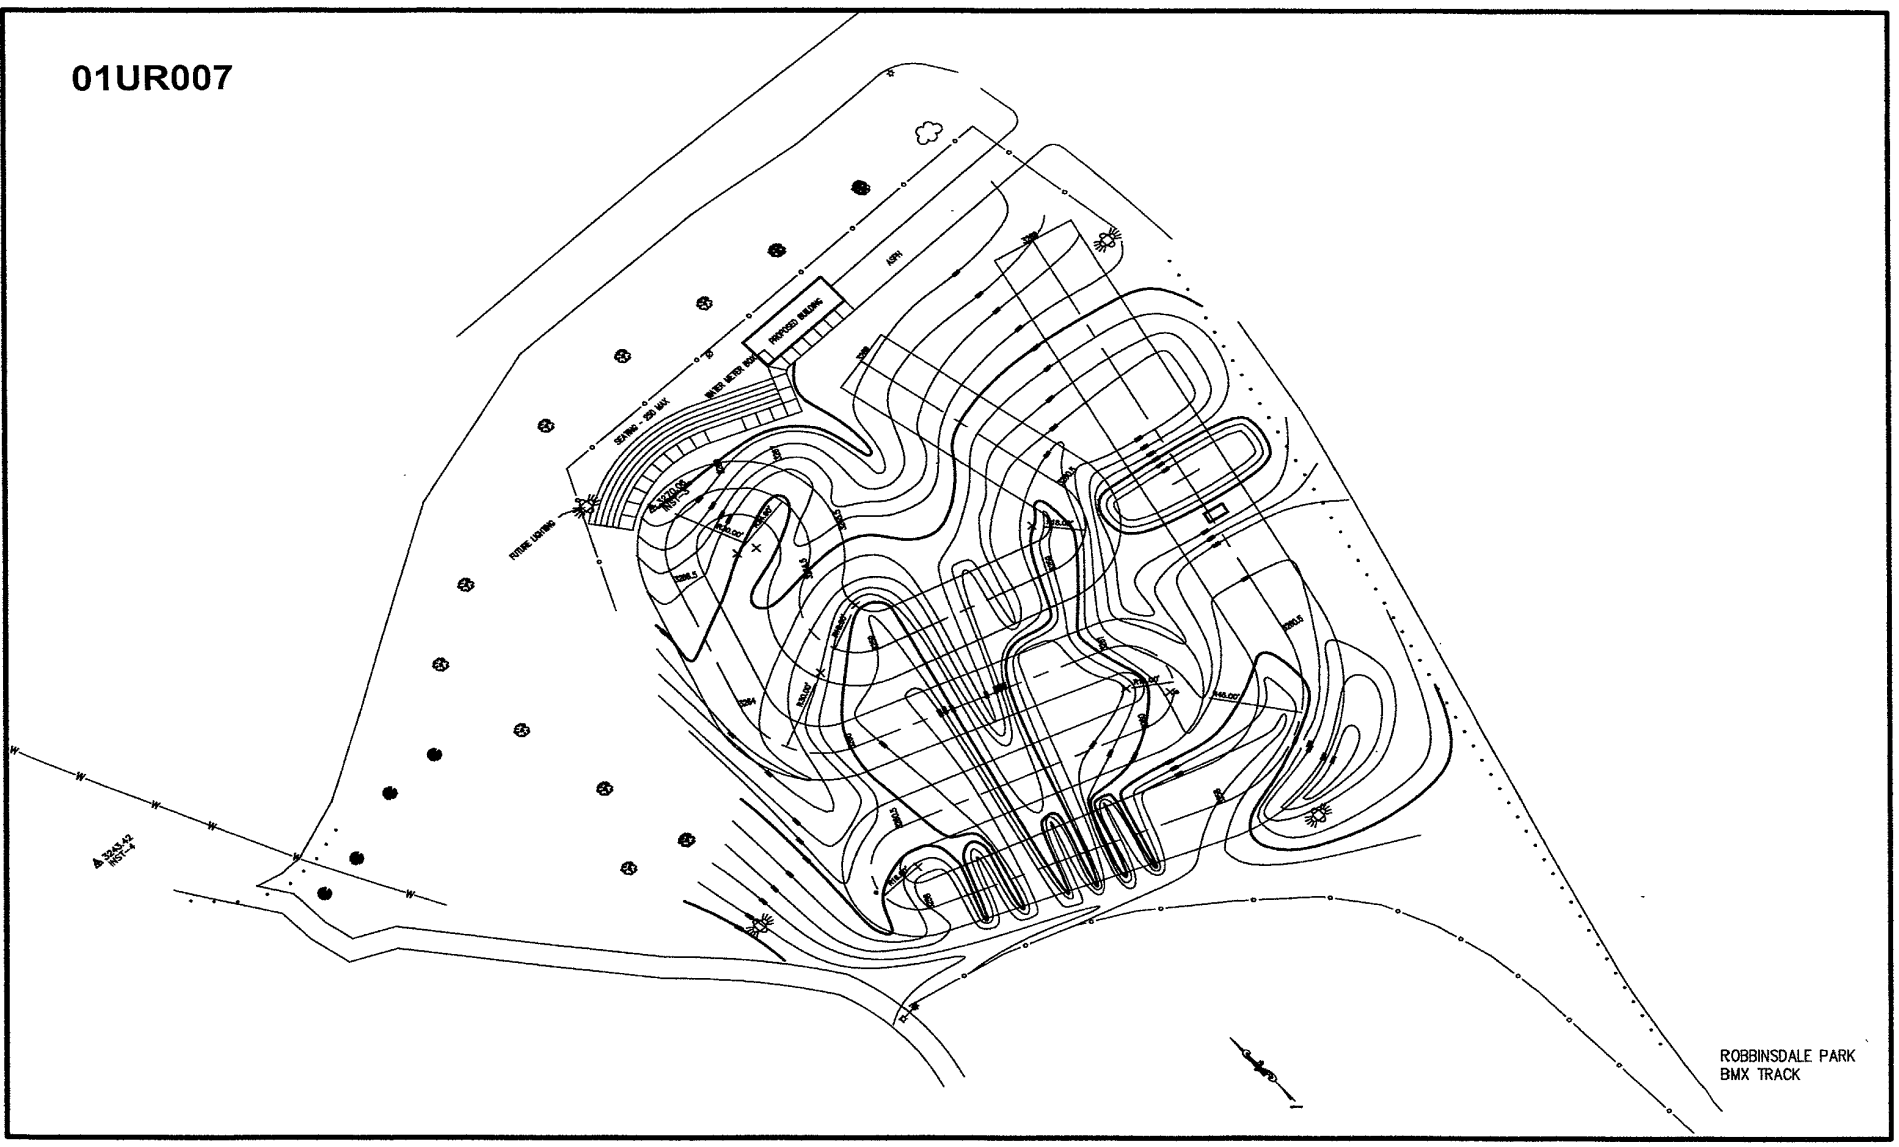

PROPOSED BUILDING
ASPH
SEATING - 250 MAX
WATER METER BOX
FUTURE LIGHTING
3243.42
INST-4
ROBBINSDALE PARK
BMX TRACK