06SE001

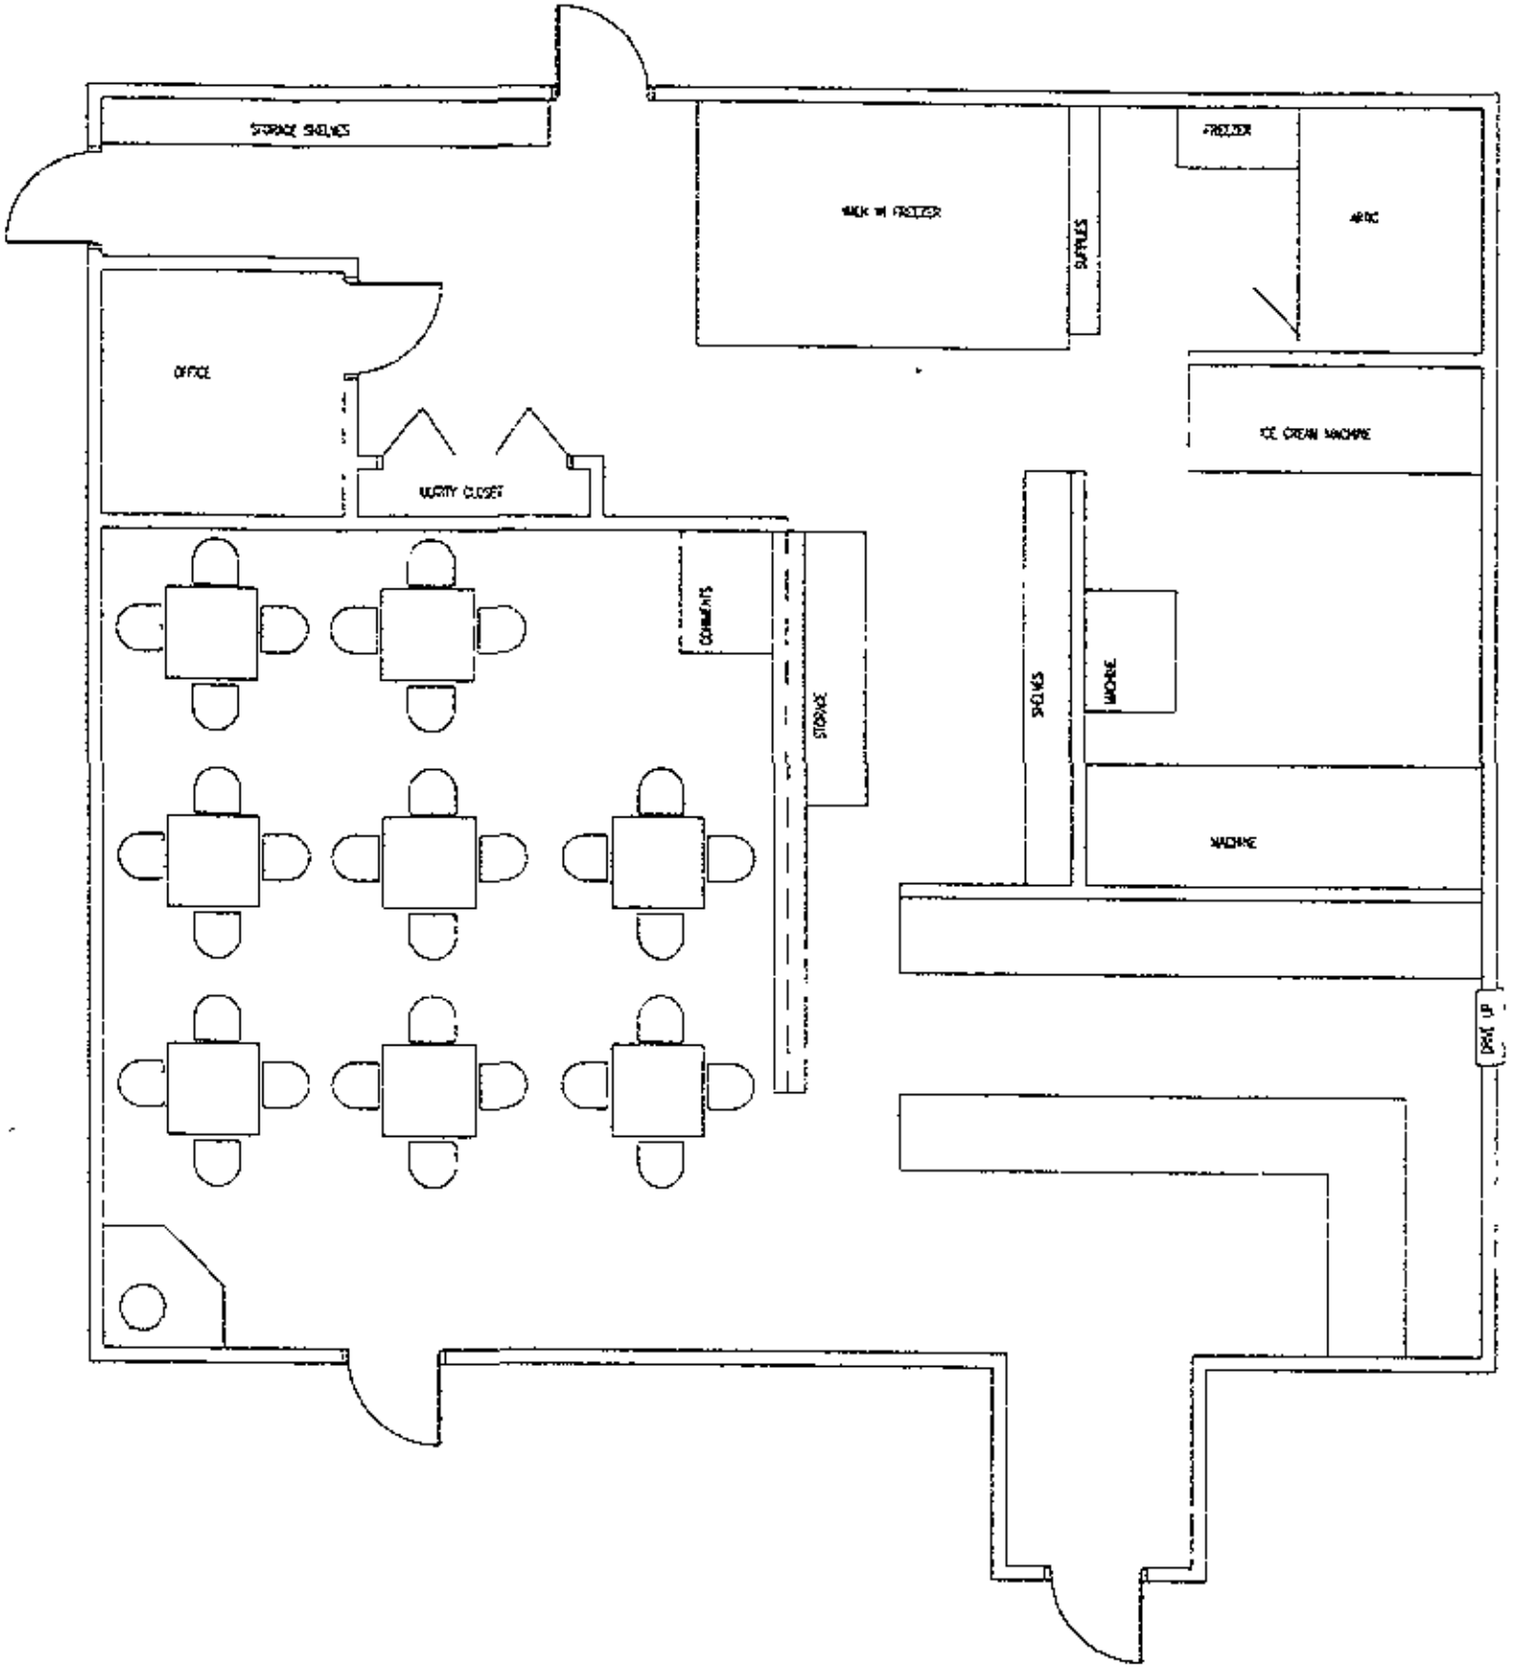

MAX BUILDING HEIGHT – 22'-0"

CONCEPTUAL FLOOR PLAN – GENERAL

1/8"=1'-0"