H-LOT REQUEST

ELKS COUNTRY ESTATES
ACCESS ROAD

NE1/4 OF SECTION 20 AND THE N 1/2 OF SECTION 21
T1N, R8E, BHM
Pennington County, South Dakota

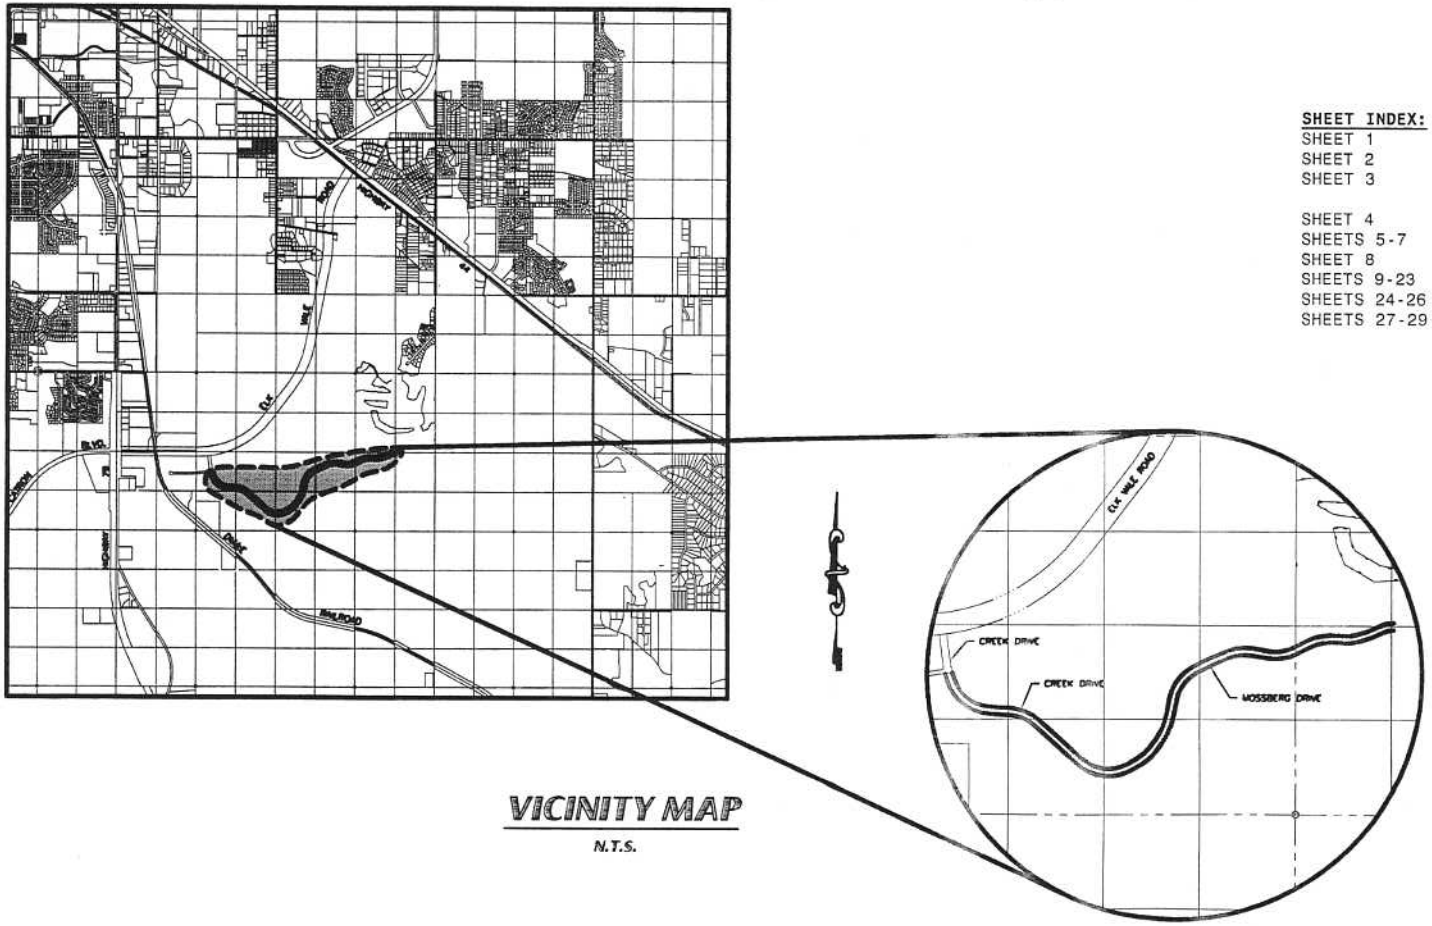

VICINITY MAP

N.T.S.

SHEET INDEX:

SHEET 1	COVER SHEET
SHEET 2	PLAT
SHEET 3	TYPICAL STREET SECTIONS AND GENERAL NOTES
SHEET 4	SURVEY CONTROL PLAN
SHEETS 5-7	MASTER GRADING PLAN
SHEET 8	MASTER UTILITY PLAN
SHEETS 9-23	MOSSBERG DRIVE PLAN & PROFILE
SHEETS 24-26	STRIPING AND SIGNAGE
SHEETS 27-29	STANDARD DETAILS

D.D.I.
DREAM DESIGN INTERNATIONAL, INC.
PROFESSIONAL STRUCTURAL & CIVIL ENGINEERING CONSULTANTS