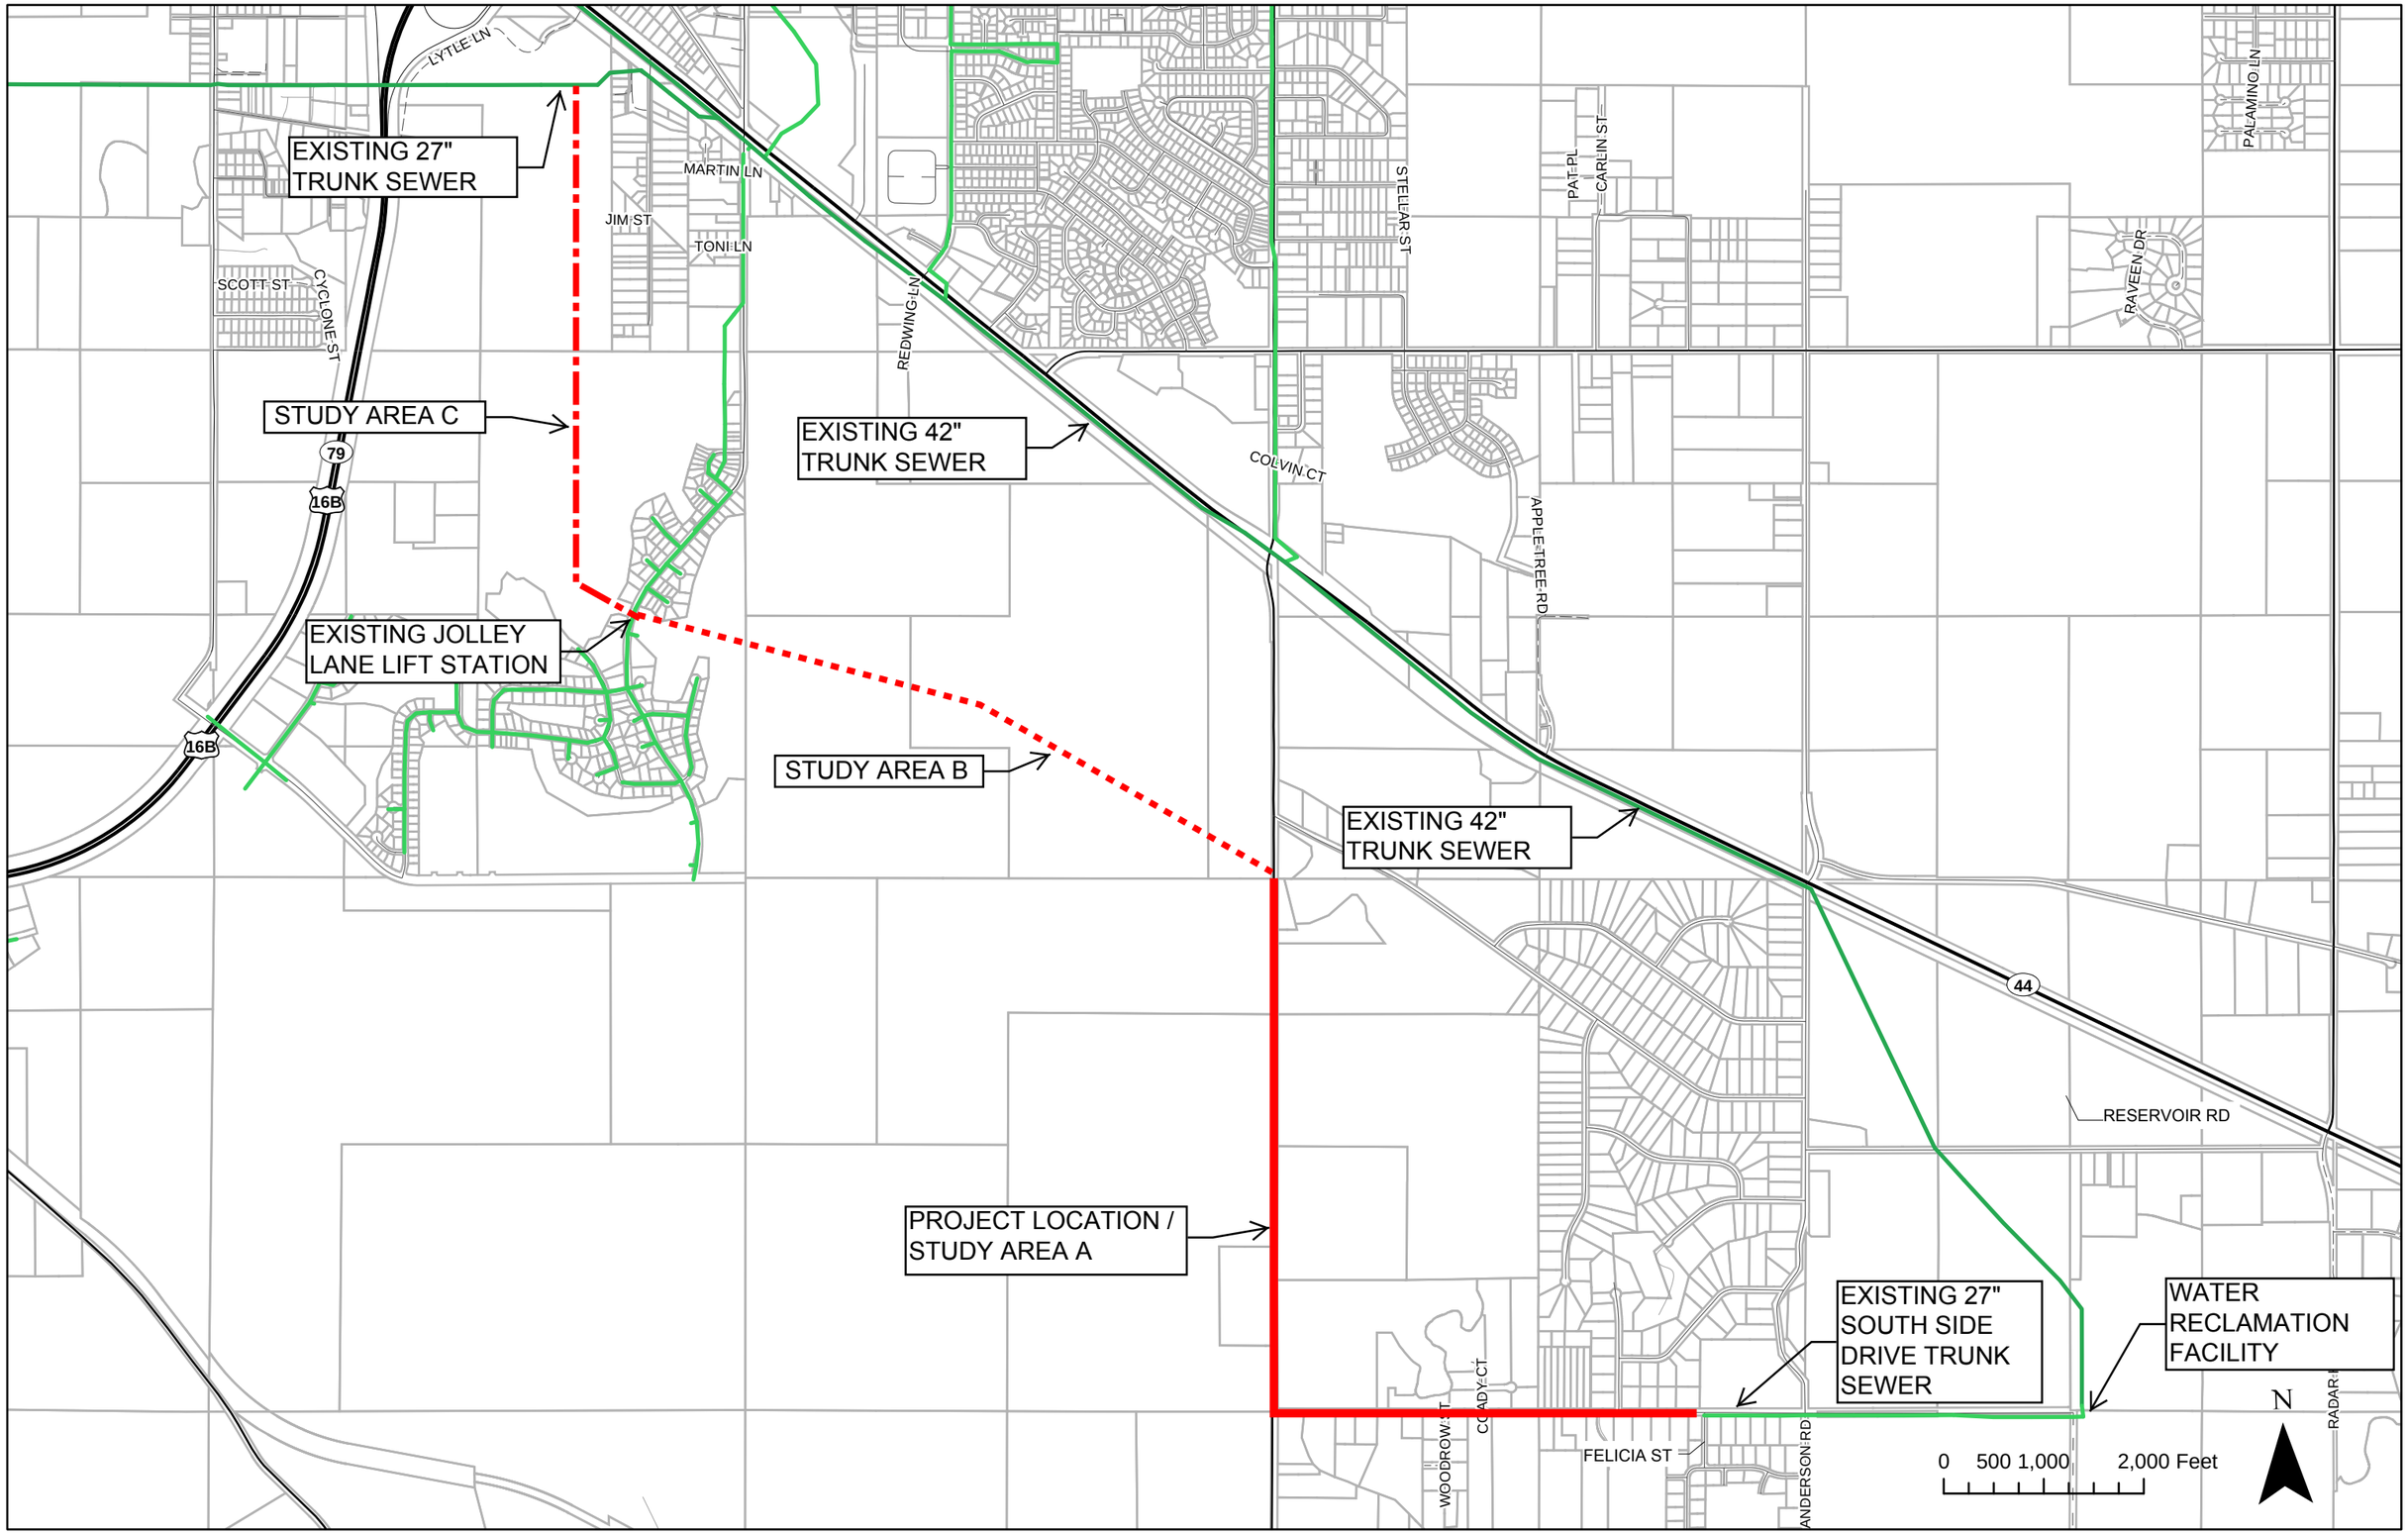
EXISTING 27"
TRUNK SEWER
LYTLE LN
MARTIN LN
JIM ST
TONI LN
SCOTT ST
CYCLONE ST
REDWING LN
STELLAR ST
PAT PL
CARLIN ST
PALAMINO LN
RAVEEN DR
STUDY AREA C
79
16B
EXISTING 42"
TRUNK SEWER
COLVIN CT
APPLE TREE RD
EXISTING JOLLEY
LANE LIFT STATION
STUDY AREA B
EXISTING 42"
TRUNK SEWER
44
RESERVOIR RD
PROJECT LOCATION /
STUDY AREA A
EXISTING 27"
SOUTH SIDE
DRIVE TRUNK
SEWER
WATER
RECLAMATION
FACILITY
WOODROW ST
CCADY CT
FELICIA ST
ANDERSON RD
RADAR
0 500 1,000 2,000 Feet
N

FIGURE 1