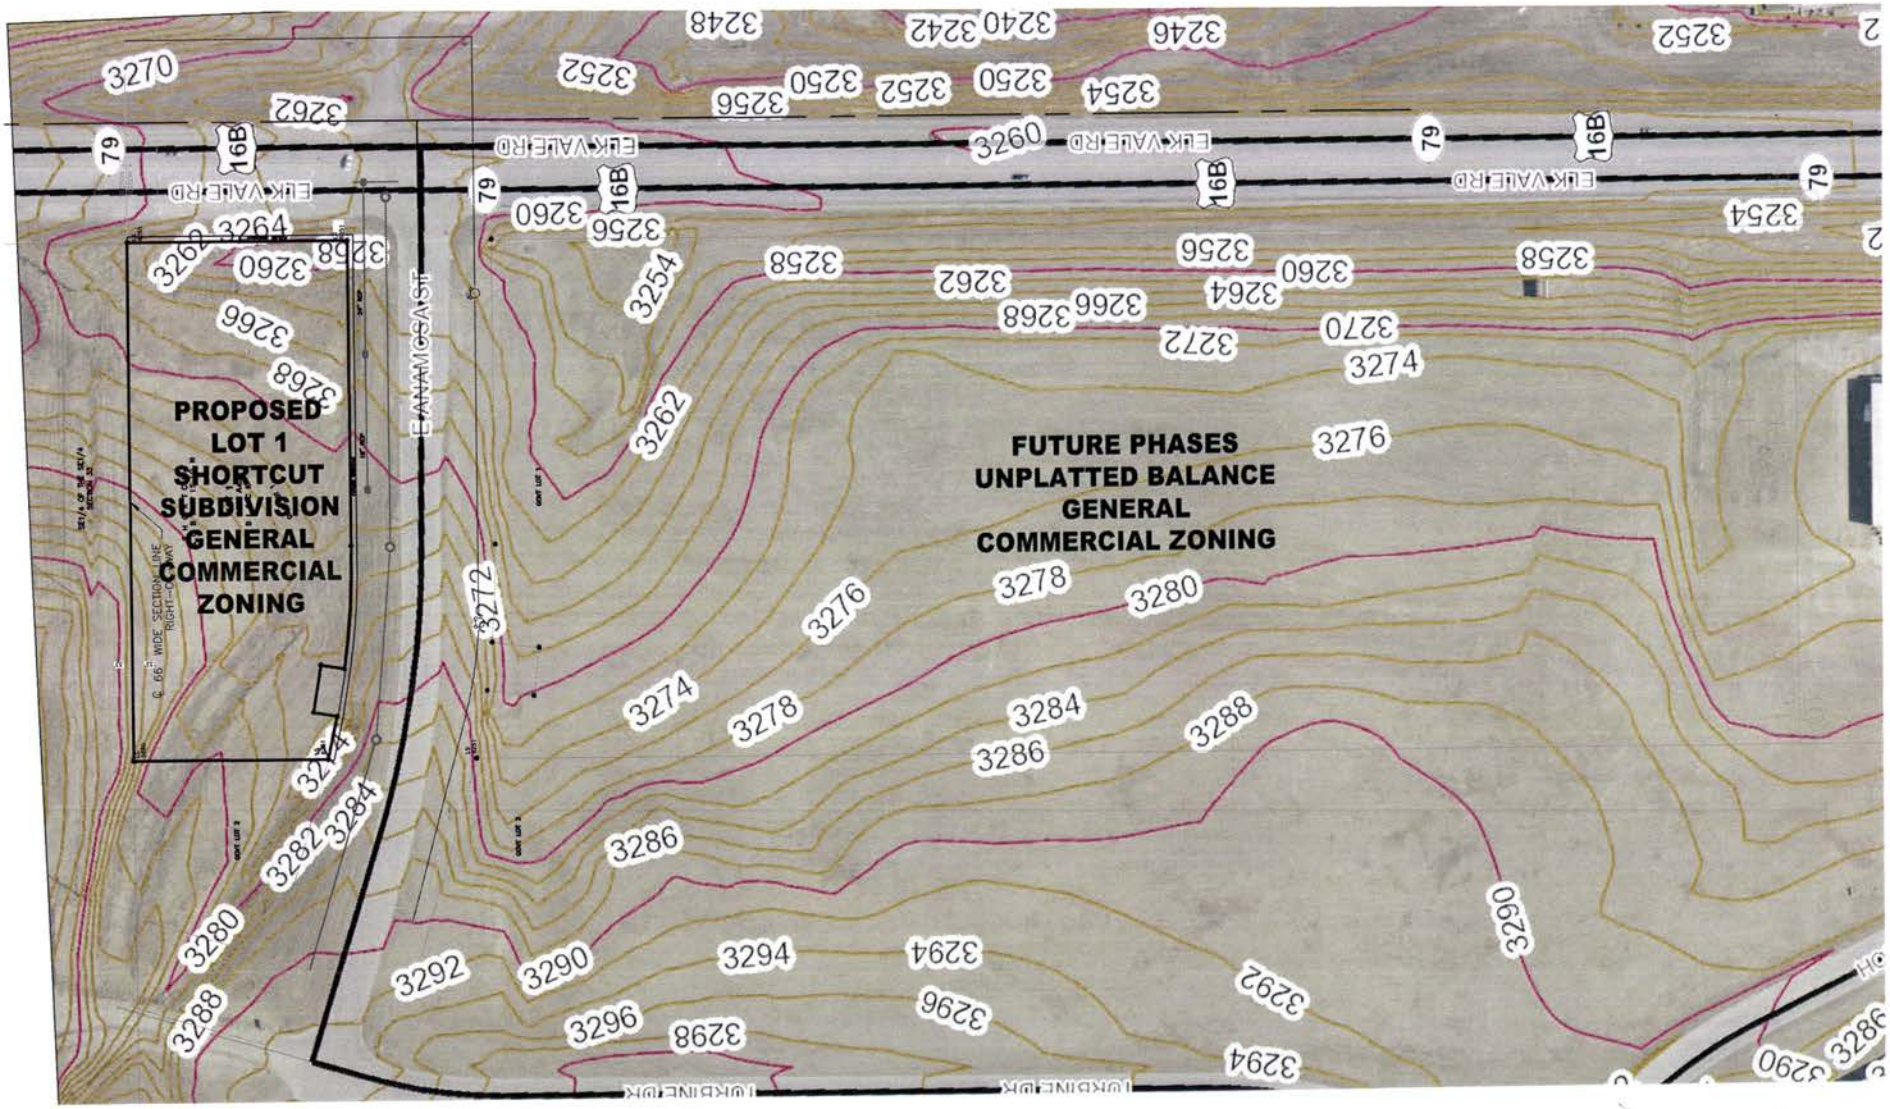

DREAM DESIGN
INTERNATIONAL, INC.
CIVIL ENGINEERING
LAND PLANNING
LANDSCAPE ARCHITECTURE
CONSTRUCTION OBSERVATION

PHASING AND MASTER PLAN
SHORTCUT SUBDIVISION
LOCATED IN SECTION 4, T1N, R8E, BHM
RAPID CITY, PENNINGTON COUNTY, SOUTH DAKOTA
FEBRUARY 6, 2015

100' 0 100' 200'
SCALE: 1" = 200'

PRELIMINARY
FOR REVIEW ONLY

K:\700-749\708. Penkcraft. Plat\Drawings\EXHIBITS\Preliminary. Subdivision. Plan.dwg 2/6/2015 3:23pm