Copyright 2010 - Ownership of Documents
This document and the ideas and designs incorporated herein, as an instrument of professional service, is the property of baffuto architecture and is not to be used in any way on any project without the expressed authorization of baffuto architecture

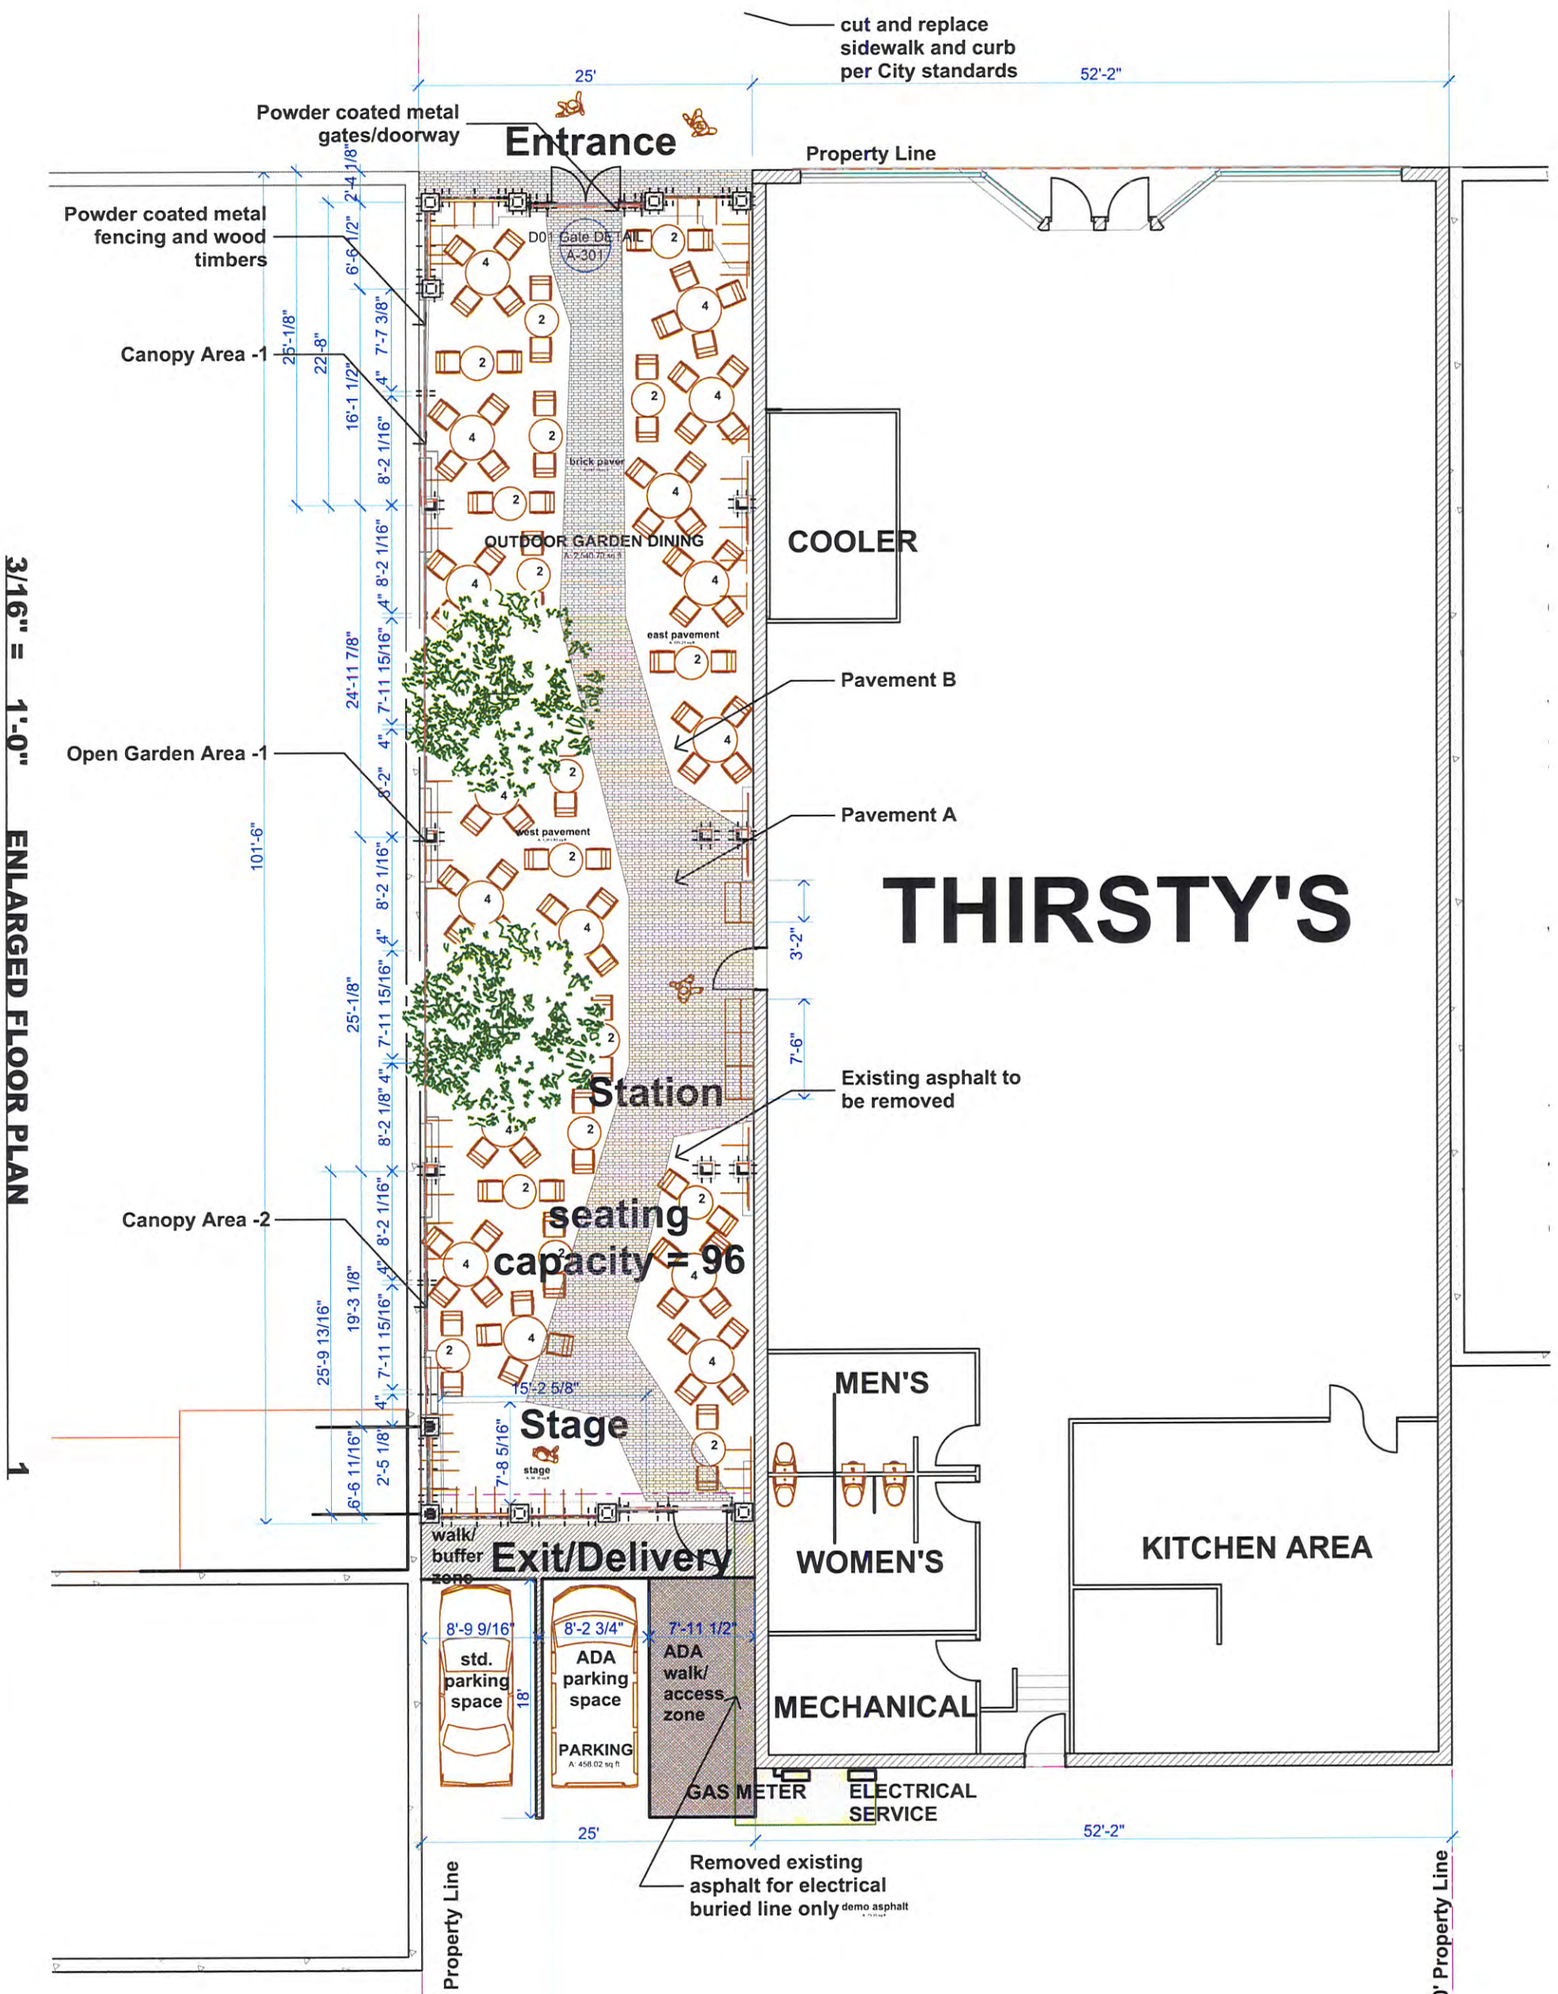

baffuto architecttura
art + technology equals architecture
625 West Boulevard • In Rapid City's West Boulevard Historic District •
rapid city, south dakota 57701 bbaffuto@aol.com ph/fax:341.7501
joshua 24:15 as for me and my house we will serve the Lord

PRELIMINARY NOT FOR CONSTRUCTION

Drawn By TB
Checked By TB

THIRSTY'S
OUTDOOR GARDEN DINING
Solution #2

RAPID CITY, SOUTH DAKOTA

REVISION 2/26/2010

Project Number 09 011

Sheet Number A-102