02PD026

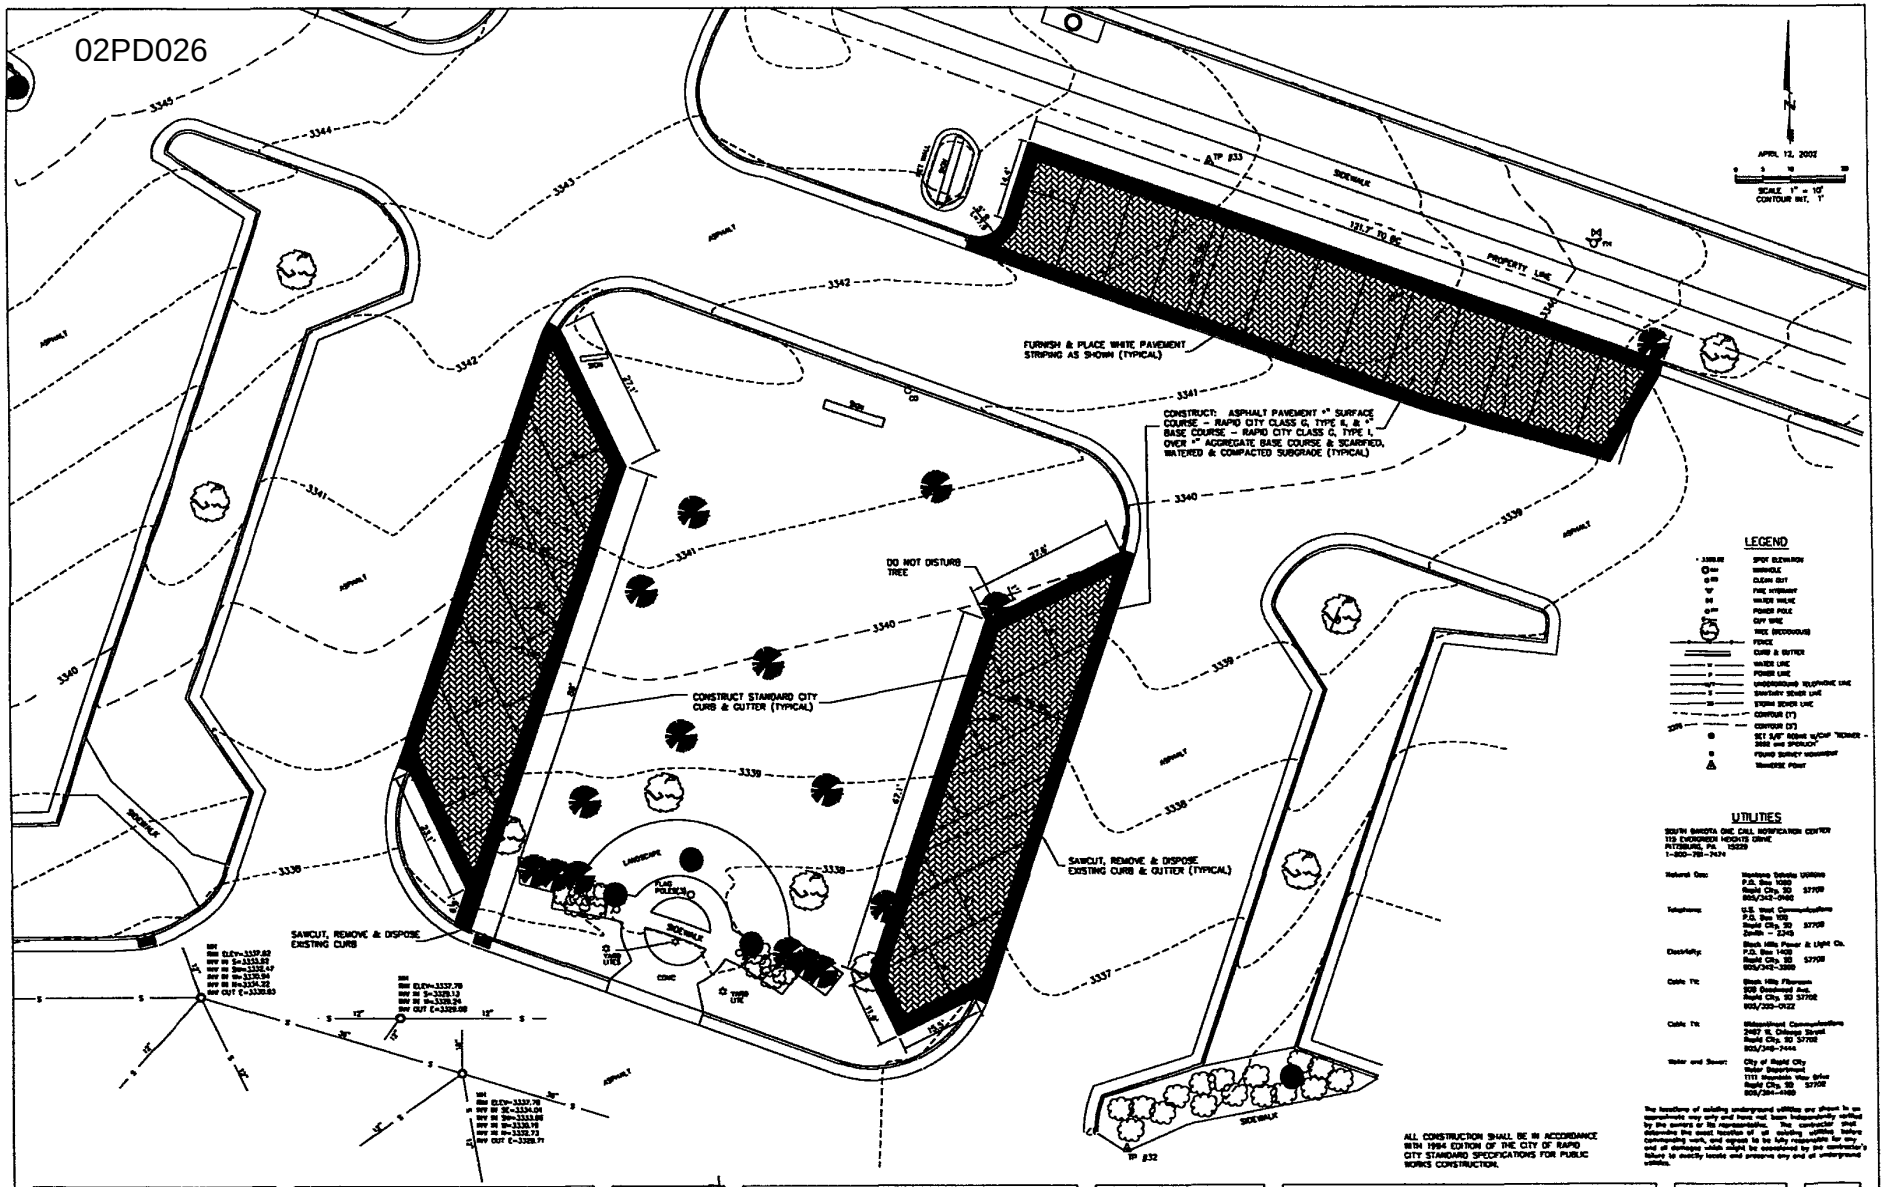

ALL CONSTRUCTION SHALL BE IN ACCORDANCE WITH 1994 EDITION OF THE CITY OF RAPID CITY STANDARD SPECIFICATIONS FOR PUBLIC WORKS CONSTRUCTION.

PREPARED FOR:
RAPID CITY REGIONAL HOSPITAL
VERN OSTERLOO
353 FAIRMONT BLVD
RAPID CITY, SD 57701
605/341-8113

LOCATION:
OF RAPID CITY REGIONAL HOSPITAL ADDITION
LOCATED IN SW1/4 OF
SECTION 12, T1N, R7E, BHM
RAPID CITY, PENNINGTON COUNTY, SOUTH DAKOTA

PRELIMINARY

Renner & Sperlich Engineering Co.
816 SIXTH ST. • RAPID CITY, SD 57701 • 605/342-1191
FAX: 605/342-1405 • E-MAIL: X19FIAT@AOL.COM

REVISIONS

DATE	REVISION

PROJECT:
ADD ALTERNATE #2
SITE IMPROVEMENTS
RAPID CITY REGIONAL HOSPITAL
(NORTH PARKING LOT IMPROVEMENTS)
RAPID CITY, PENNINGTON COUNTY, SOUTH DAKOTA

SURVEYOR: RL, DN, JC
SURVEY DATE: 4/4/02
DRAWN BY: LAR
DESIGNED: GDR
APPROVED: GDR
JOB NO.: 995.038 SITE

SHEET 5 OF 8