06SR001

ENLARGED SITE PLAN

RECEIV
JAN 12 20
Rapid C
Management

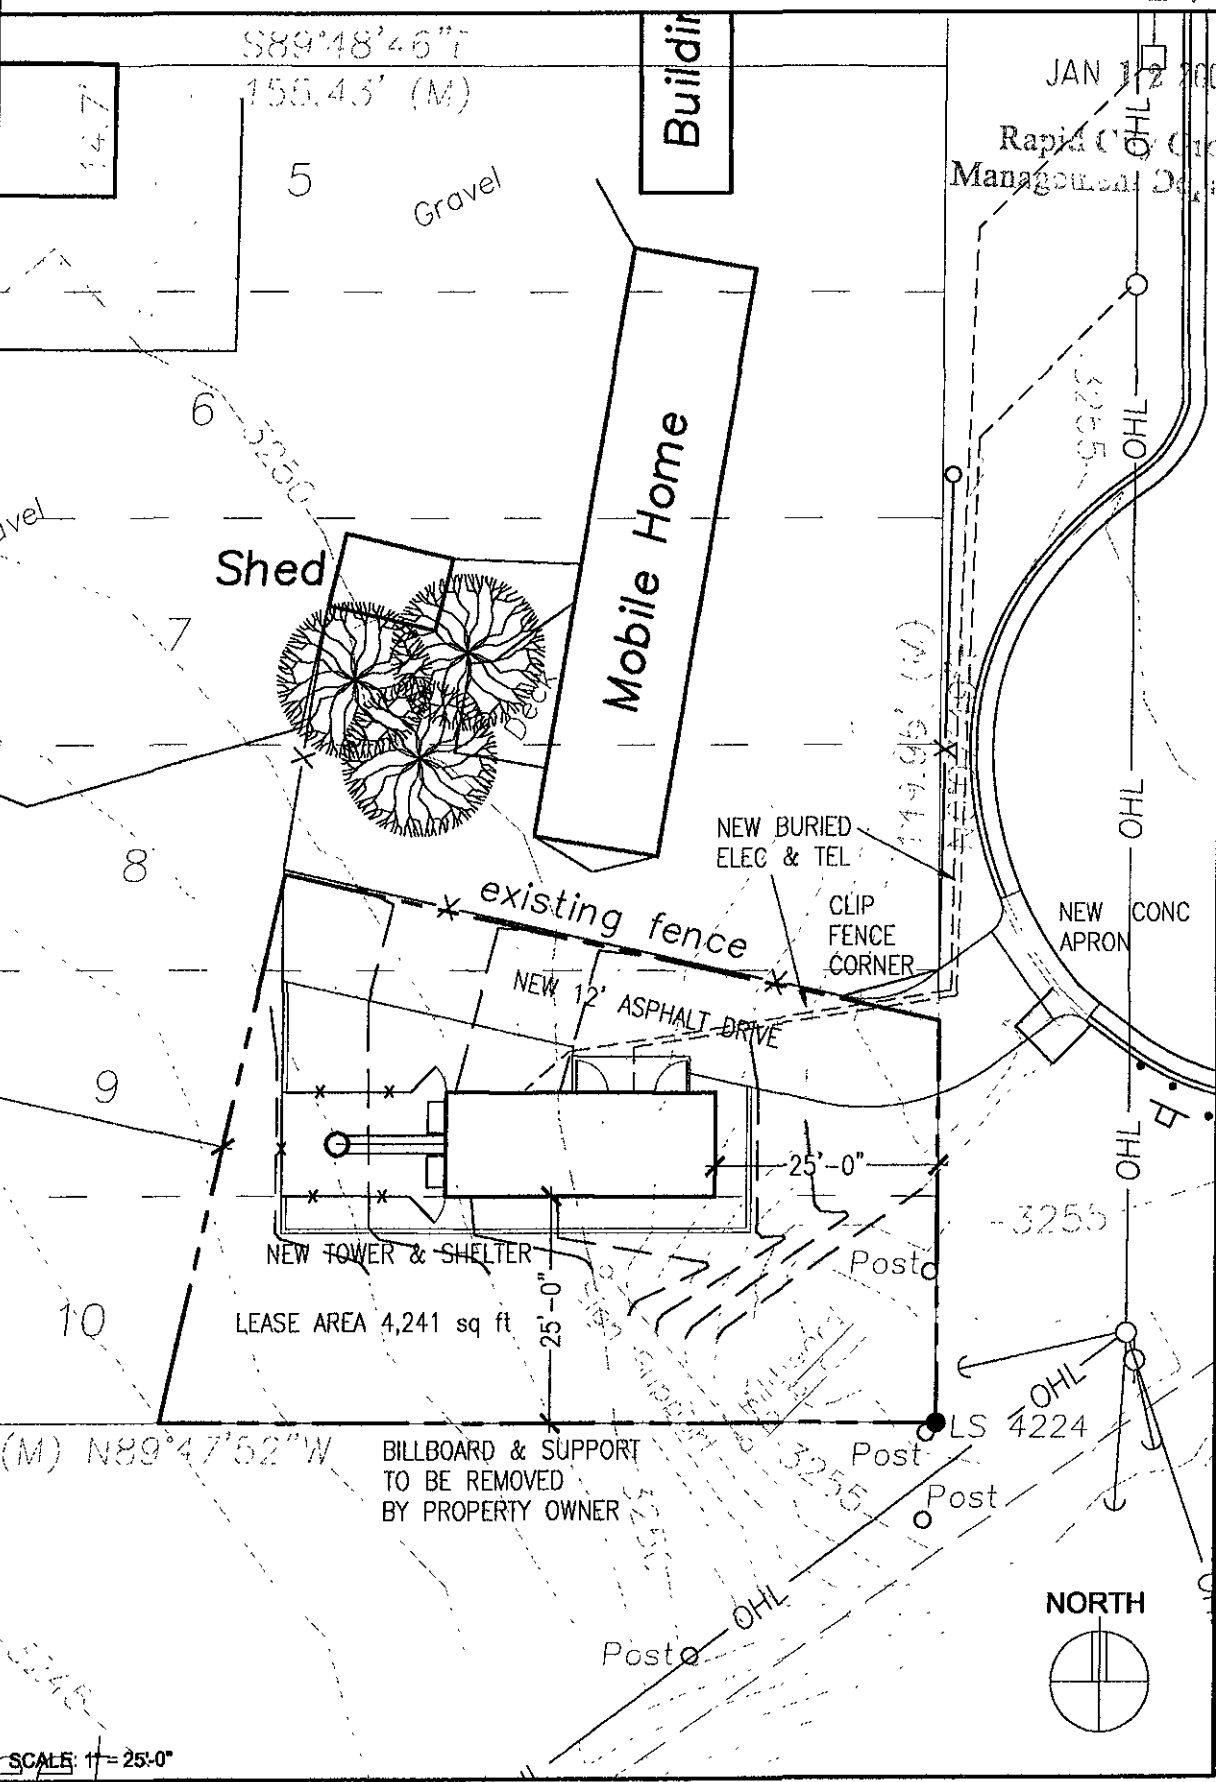

SCALE: 1" = 25'-0"