06SV067

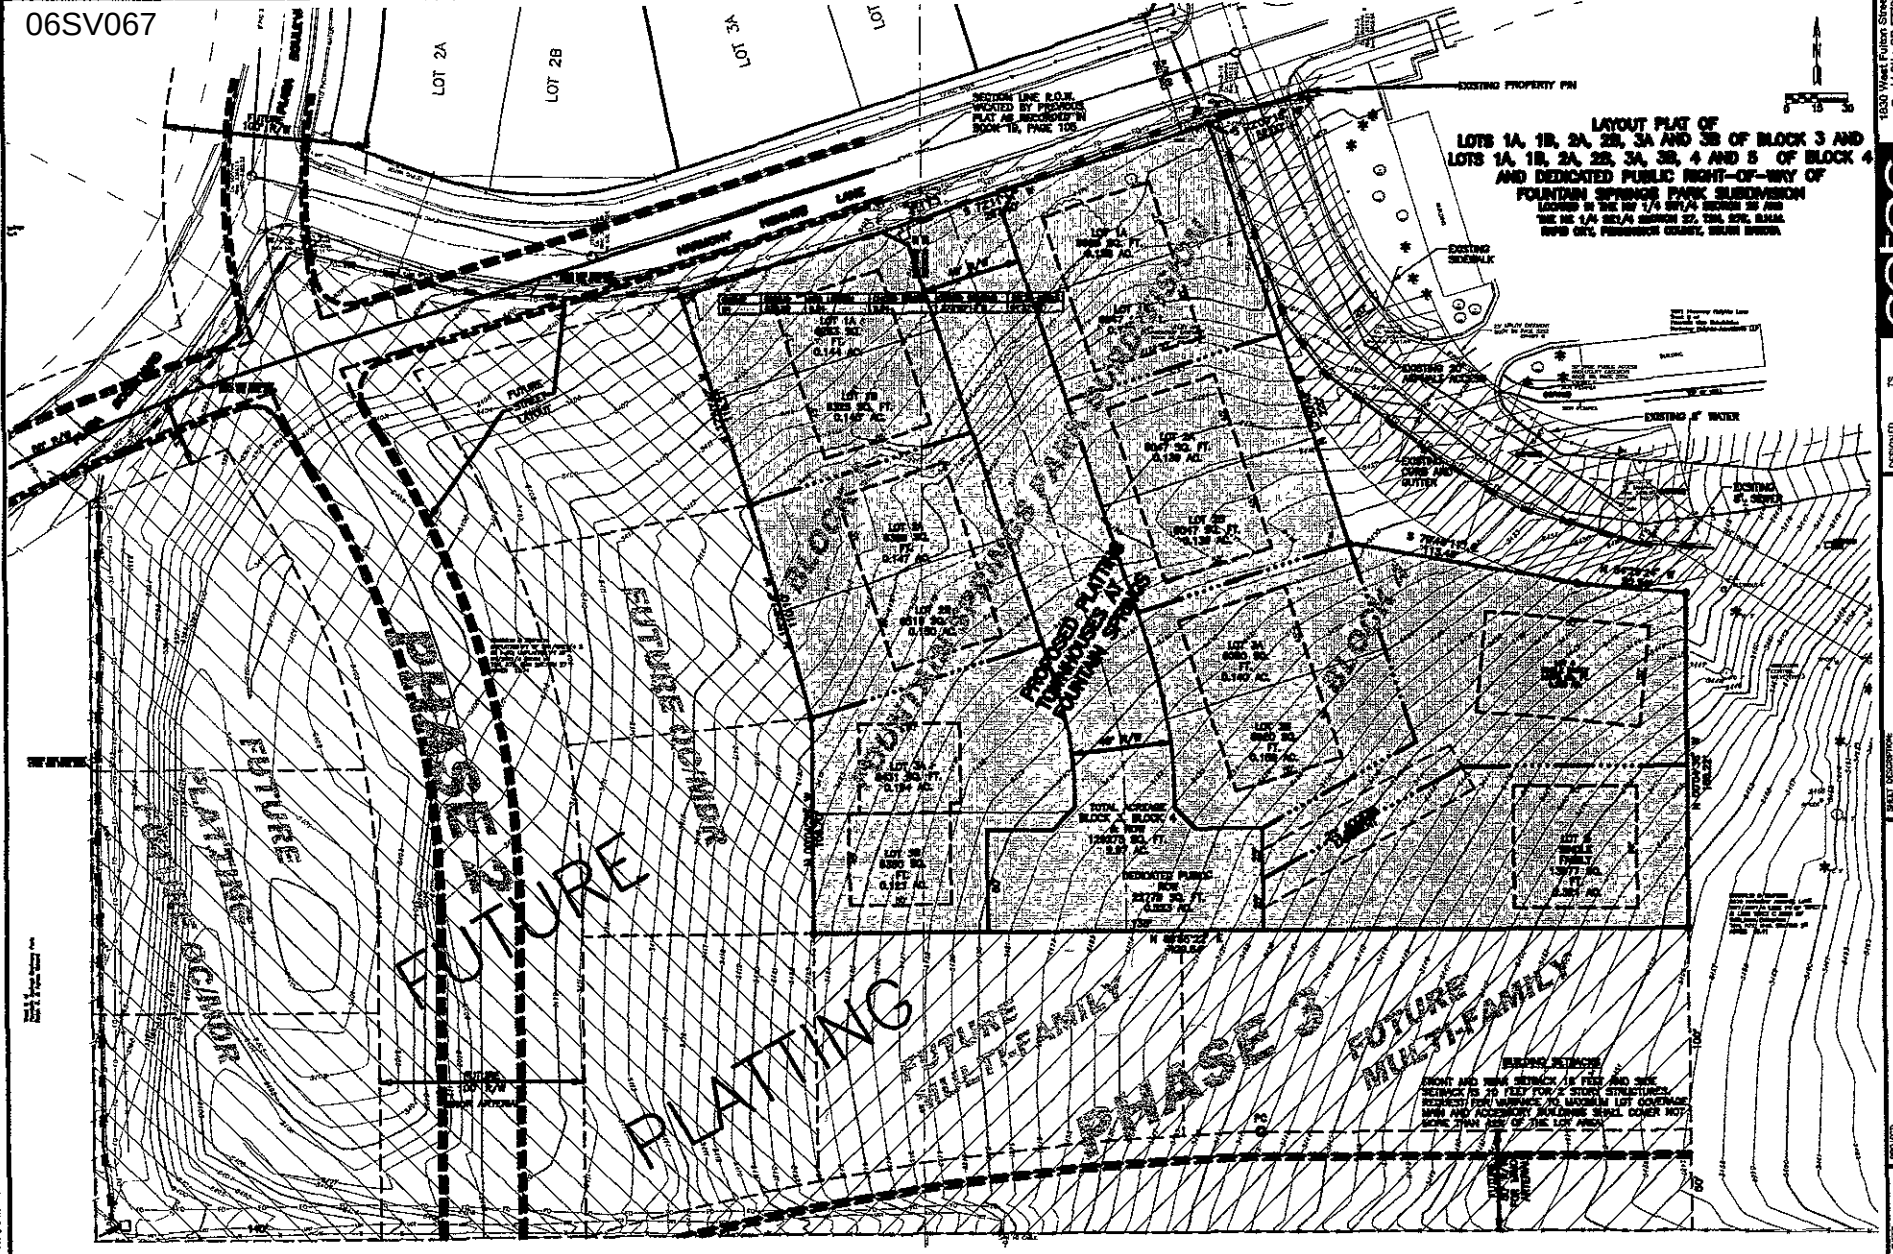
LOT 2A
LOT 2B
LOT 3A
EXISTING PROPERTY PIN
LAYOUT PLAT OF
LOTS 1A, 1B, 2A, 2B, 3A AND 3B OF BLOCK 3 AND
LOTS 1A, 1B, 2A, 2B, 3A, 3B, 4 AND 5 OF BLOCK 4
AND DEDICATED PUBLIC RIGHT-OF-WAY OF
FOUNTAIN SPRINGS PARK SUBDIVISION
EXISTING SIDEWALK
EXISTING 20' MINIMUM ACCESS
EXISTING 8" WATER
EXISTING CURB AND GUTTER
EXISTING 8" SEWER
PROPOSED PLATTING TOWNHOUSES AT FOUNTAIN SPRINGS
FUTURE PLATTING
PHASE 2
FUTURE PLATTING
PHASE 3
FUTURE MULTI-FAMILY
FUTURE MULTI-FAMILY
FUTURE PLATTING
FUTURE PLATTING
SETBACKS
FRONT AND REAR SETBACK 15' FEET AND SIDE SETBACK 20 FEET FOR 4 STORY STRUCTURES.
RESTRICTIONS: MAXIMUM 70% MAXIMUM LOT COVERAGE
MAIN AND ACCESSORY BUILDINGS SHALL COVER NOT MORE THAN ONE HALF OF THE LOT AREA.
cetec
ENGINEERING SERVICES, INC.
1330 West Fulton Street
Rapid City, SD 57702
Phone: (605) 341-7800
Fax: (605) 341-7864
www.cetecengineering.com
DESIGN/TL
DETAILED/JM
CHECKED/KL
APPROVED/X
DATE/10/13/06
SHEET DESCRIPTION: LAYOUT PLAT
PROJECT: TOWNHOUSES AT FOUNTAIN SPRINGS I
FOUNTAIN SPRINGS PARK SUBDIVISION
RAPID CITY, SOUTH DAKOTA
SHEET 1