08PD019

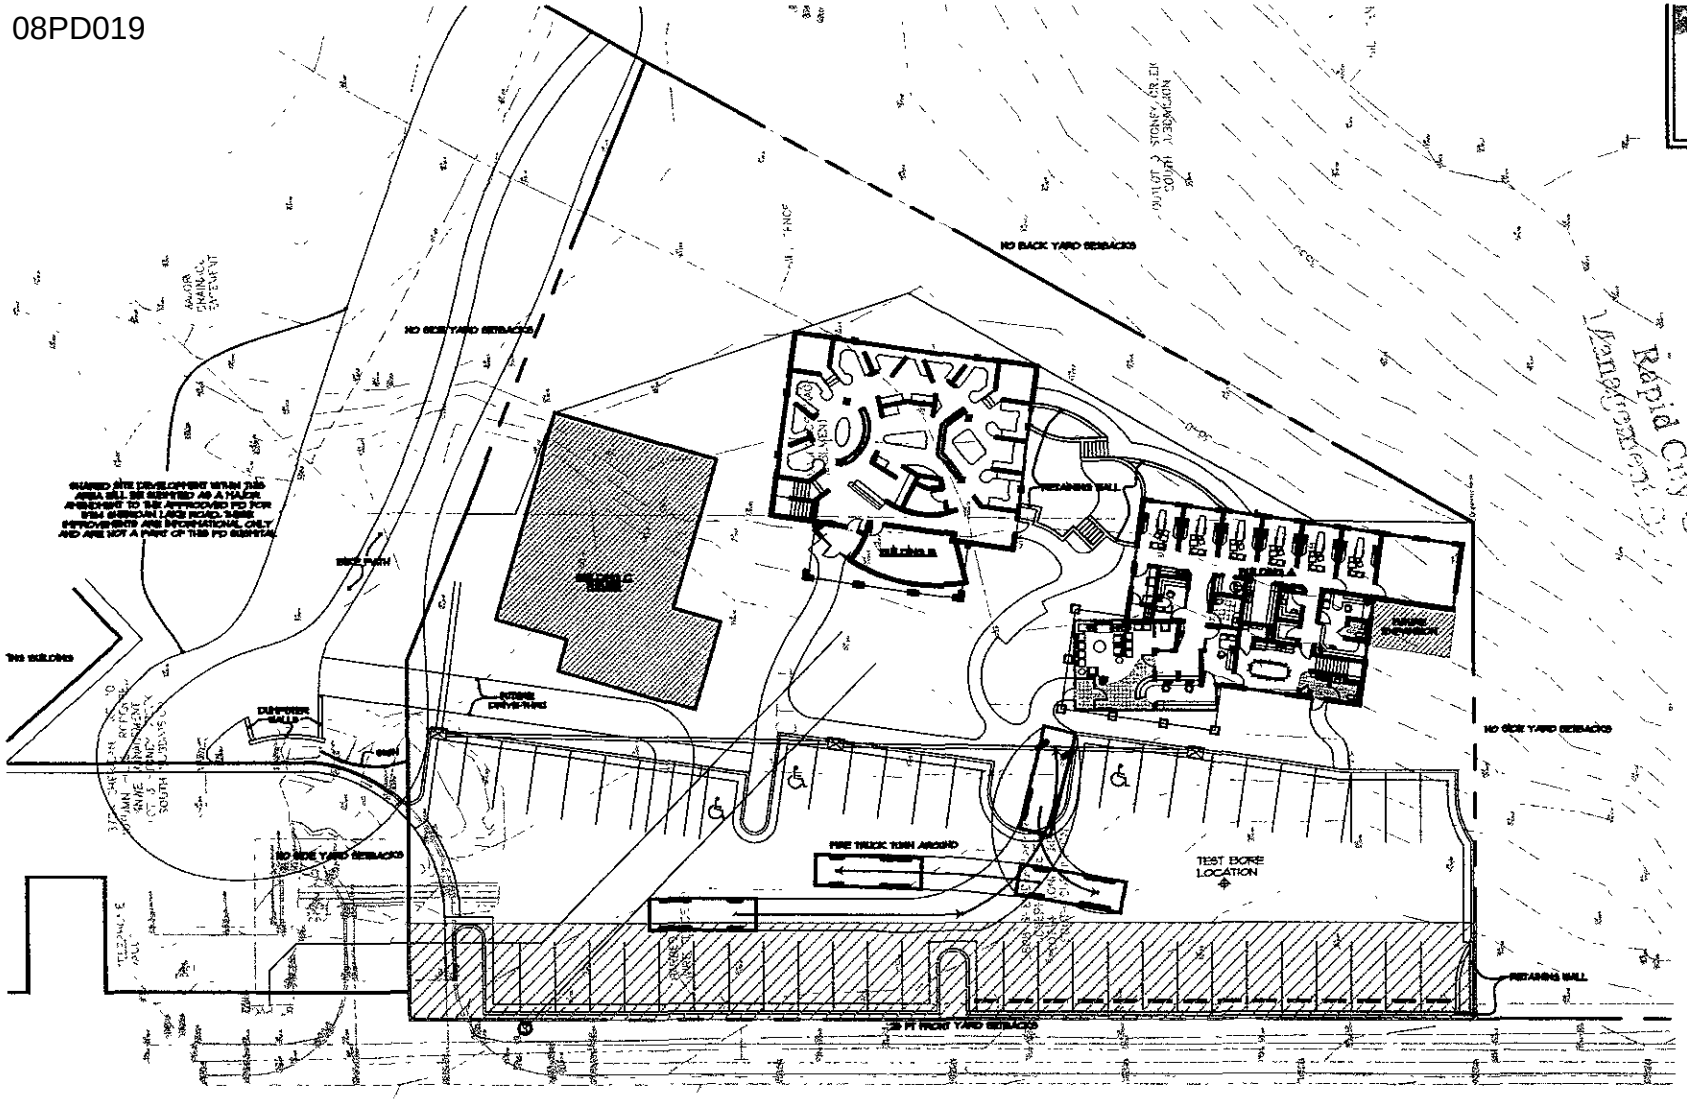

1 / A1.1 SITE PLAN

1"=50'

NORTH

ARCHITECT
ARC HITECTURE INTERNATIONAL
1625 CLARK STREET, STE 101
RAPID CITY, SOUTH DAKOTA 57701
TEL 605-341-7566
FAX 605-341-3651
www.ARCHITE.com
BRINGING ARCHITECTURE TO YOUR WORLD

RECEIVED
APR 25 2008

PRELIMINARY NOT FOR CONSTRUCTION

DATE APRIL 25, 2008

PROJECT MANAGER: CHRIS OLNEY

PROJECT NUMBER: 2007-023

REVISIONS

5808 SHERIDAN LAKE ROAD
RAPID CITY, SOUTH DAKOTA

DRAWING

A1.1