09PL016

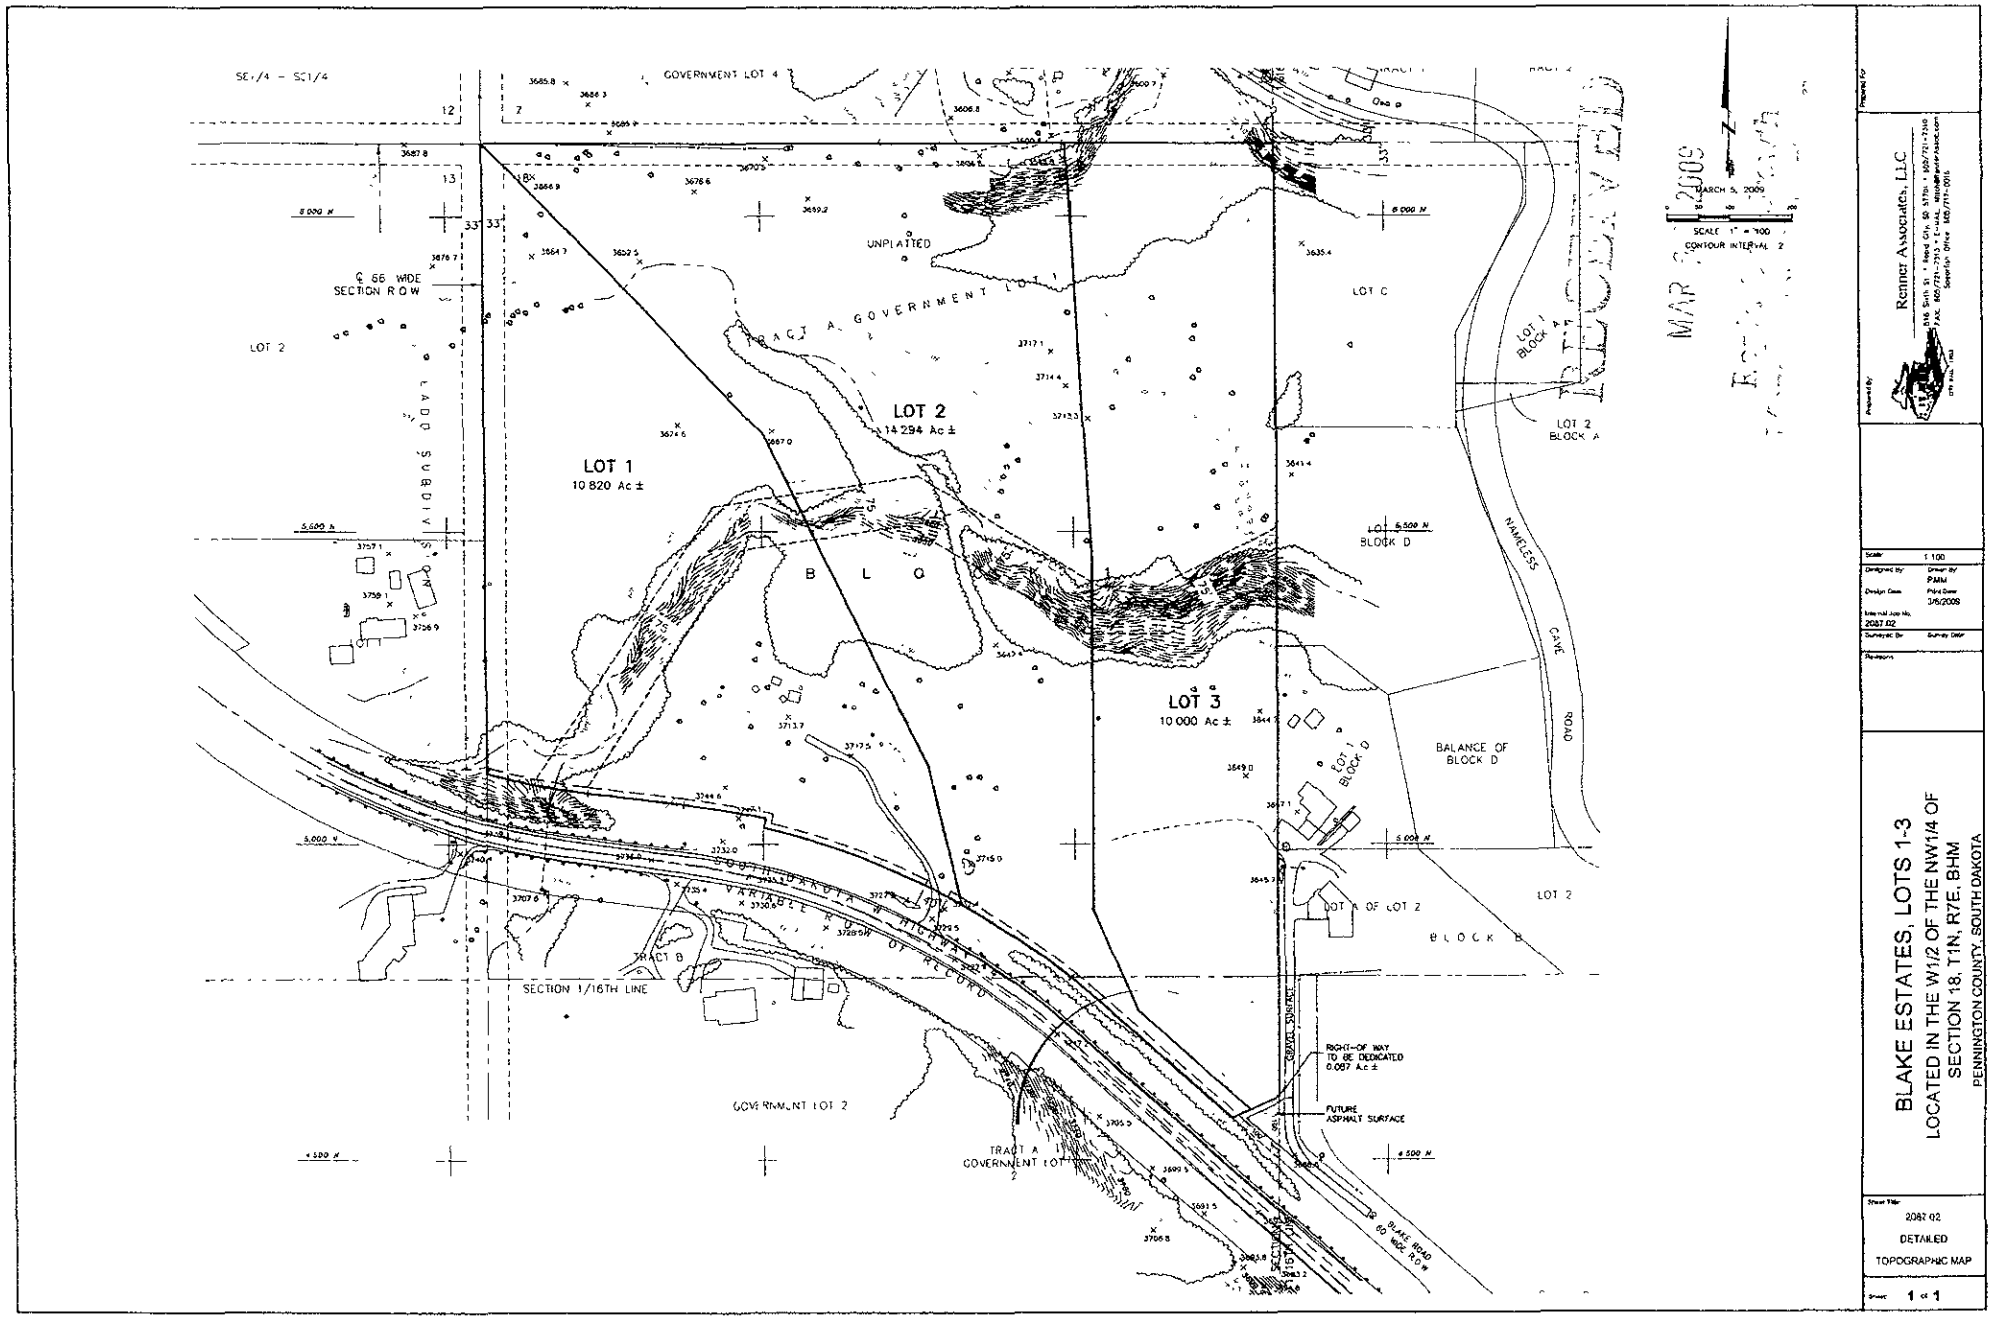

SE1/4 - SC1/4
GOVERNMENT LOT 4
UNPLATTED
℄ 66 WIDE SECTION R O W
LOT 2
LADD SUBDIVISION
TRACT A, GOVERNMENT LOT 1
LOT 2
14 294 Ac ±
LOT 1
10 820 Ac ±
B L O C K
LOT 3
10 000 Ac ±
LOT C
LOT 1 BLOCK A
LOT 2 BLOCK A
LOT BLOCK D
NAMELESS CAVE ROAD
BALANCE OF BLOCK D
LOT 1 BLOCK D
LOT A OF LOT 2
LOT 2
BLOCK B
SOUTH DAKOTA W HIGHWAY
VARIABLE R O W OF RECORD
TRACT B
SECTION 1/16TH LINE
GOVERNMENT LOT 2
TRACT A GOVERNMENT LOT 2
GRAVEL SURFACE
RIGHT-OF WAY TO BE DEDICATED 0.087 Ac ±
FUTURE ASPHALT SURFACE
BLAKE ROAD 60 WIDE R O W
MARCH 5, 2009
SCALE 1" = 100'
CONTOUR INTERVAL 2
Prepared for
Renner Associates, LLC
Scale 1:100
Designed By PMM
Design Date 3/6/2009
Internal Job No. 2087.02
Surveyed By
Survey Date
Revisions
BLAKE ESTATES, LOTS 1-3
LOCATED IN THE W1/2 OF THE NW1/4 OF
SECTION 18, T1N, R7E, BHM
PENNINGTON COUNTY, SOUTH DAKOTA
Sheet Title
2087.02
DETAILED
TOPOGRAPHIC MAP
Sheet 1 of 1