09PD031

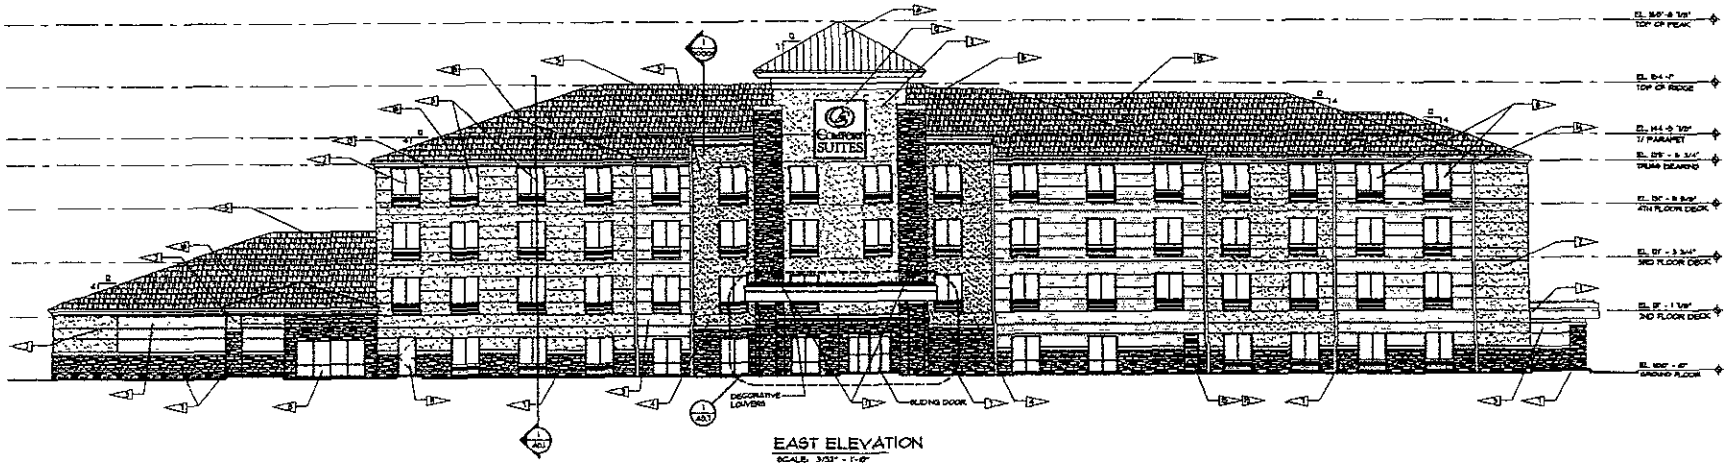

EAST ELEVATION

SCALE: 3/32" = 1'-0"

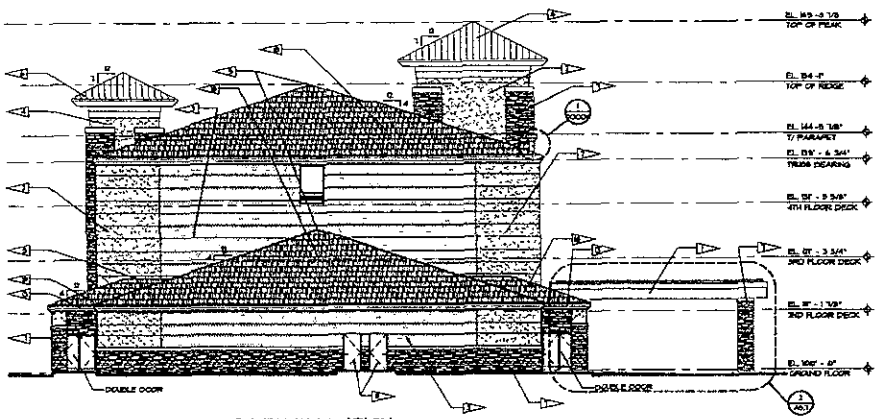

SOUTH ELEVATION

SCALE: 3/32" = 1'-0"

EXTERIOR FINISH SCHEDULE

BUILDING ELEMENT	MATERIAL	FINISH	COLOR	NOTES	FINISH MATERIAL NOTES	GRAPHIC SCHEDULE	PALETTE 1
BUILDING SKIN	BRK / STONE VENEER	VARIES	SEE GRAPHIC SCHEDULE		A) E.I.F.S. TEXTURES AS MANUFACTURED BY DRYVIT		E.I.F.S. COLOR - A COLOR: 318 CUBA WHITE FINISH: SANDPEBBLE FINE
ROOFING	ASPHALT SHINGLES		COLONIAL BLACK	C - R	D) E.I.F.S. COLOR BY: DURON (TYRADECK, PROFENISH COLOUR PALETTE)		E.I.F.S. COLOR - B COLOR: 42A AZTEC GOLD FINISH: SANDPEBBLE
ROOFING	METAL	PRE-FIN.	COLONIAL RED		C) SHINGLE ROOFING TO BE FROM THE CHALET DESIGNER SERIES BY THE ATLAS ROOFING CORPORATION		E.I.F.S. COLOR -C COLOR: 97 SUNSET YELLOW FINISH: SANDPEBBLE
GUTTERS	ALUMINUM	PRE-FIN.			D) PTAC GRILLE IS INTEGRAL TO GROOV FRAME		E.I.F.S. COLOR - D COLOR: 148A HIGH COPPER FINISH: SANDPEBBLE
DOWNSPOUTS	ALUMINUM	PRE-FIN.	MATCH ADJACENT MATERIAL		E) METAL ROOF BY PATTERSON ALUMINUM CORPORATION OR EQUAL		STONE VENEER CULTURED STONE: Cultured Stone Corning CBV-3048 CHARDONNAY LIMESTONE
COPING	ALUMINUM	PRE-FIN.	COLOR TO MATCH E.I.F.S. "A"				ALTERNATE BRICK: BELDEN BRICK SERIES: BLENDING 66-61
SOFFIT	EIFS	MC ENC	E.I.F.S. "A"	A, D			
CEILING AT ENTRIES	EIFS	MC ENC	E.I.F.S. "A"	A, B			
WINDOWS	ALUMINUM	PRE-FIN.	DURANODIC	D			
PTAC GRILLES	ALUMINUM	PRE-FIN.	DURANODIC	D			
MECHANICAL LOUVERS	ALUM.	PRE-FIN.	MATCH ADJACENT MATERIAL				

GENERAL ELEVATION AND SECTION NOTES.

1. GUTTERS SHALL BE PRE-FINISHED ALUMINUM, 6"HIGH RECTANGULAR TYPE GUTTER STYLE T WIDE AS REQUIRED FOR LOCAL CLIMATE CONDITIONS. 7" MINIMUM WHERE GUTTERS SHALL LEAVE CONTINUOUS NON-OVERHANG LEAF SCREEN.
2. DOWNSPOUTS SHALL BE PRE-FINISHED ALUMINUM, SIZED AS REQUIRED FOR LOCAL CLIMATE CONDITIONS 3"X4" MINIMUM.
3. DOWNSPOUT BOOT AND EXPOSED PORTIONS OF UNDERGROUND STORM WATER PIPE SHALL BE PAINTED TO MATCH DOWNSPOUTS.
4. SEE DOOR AND WINDOW SCHEDULES, FOR ADDITIONAL INFORMATION.
5. PAINT ALL ROOFTOP MOUNTED DEVICES AND PENETRATIONS TO MATCH ADJACENT ROOF MATERIAL.
6. E.I.F.S. COLORS ARE INTEGRAL IN THE FINISH AND SHALL NOT BE A PAINTED FINISH.

KEYED ELEVATION NOTES.

- E.I.F.S. COLOR - A
- E.I.F.S. COLOR - B
- E.I.F.S. COLOR - C
- E.I.F.S. COLOR - D
- CONT SHINGLED RIDGE VENT
- STANDING SEAM METAL ROOF AS SCHEDULED
- STONE VENEER
- PRE-FINISHED ALUMINUM STOREFRONT AS SCHEDULED
- PRE-FINISHED ALUMINUM STOREFRONT AS SCHEDULED
- PRE-FINISHED ALUMINUM COPING
- PAINTED HOLLOW METAL DOOR AND FRAME
- INTERNALLY ILLUMINATED BUILDING SIGNAGE
- CONTINUOUS PRE-FINISHED ALUMINUM GUTTER
- PRE-FINISHED ALUMINUM GUTTER AND DOWNSPOUT
- DRYER VENT COORDINATE WITH MECHANICAL REQUIREMENTS
- CARD READER
- EXTERIOR LIGHT AS SCHEDULED
- ASPHALT ROOF SHINGLES AS SCHEDULED
- DRYER INTAKE LOUVER, COORD. WITH MECHANICAL REQUIREMENTS

ARCHITECTURAL GROUP III
201 S Hoppanee St. Elkhart, Indiana 46514 • 574/293-0088

JOB TITLE

COMFORT SUITES

RAPID CITY, SOUTH DAKOTA

A NEW 85 ROOM HOTEL

FOR HILLCREST DEVELOPMENT, INC

JOB NO.
06124

DATE
04/10/08

REVISIONS

PRELIMINARY NOT FOR CONSTRUCTION

SHEET NO
A2.1

EXTERIOR ELEVATIONS