10UR009

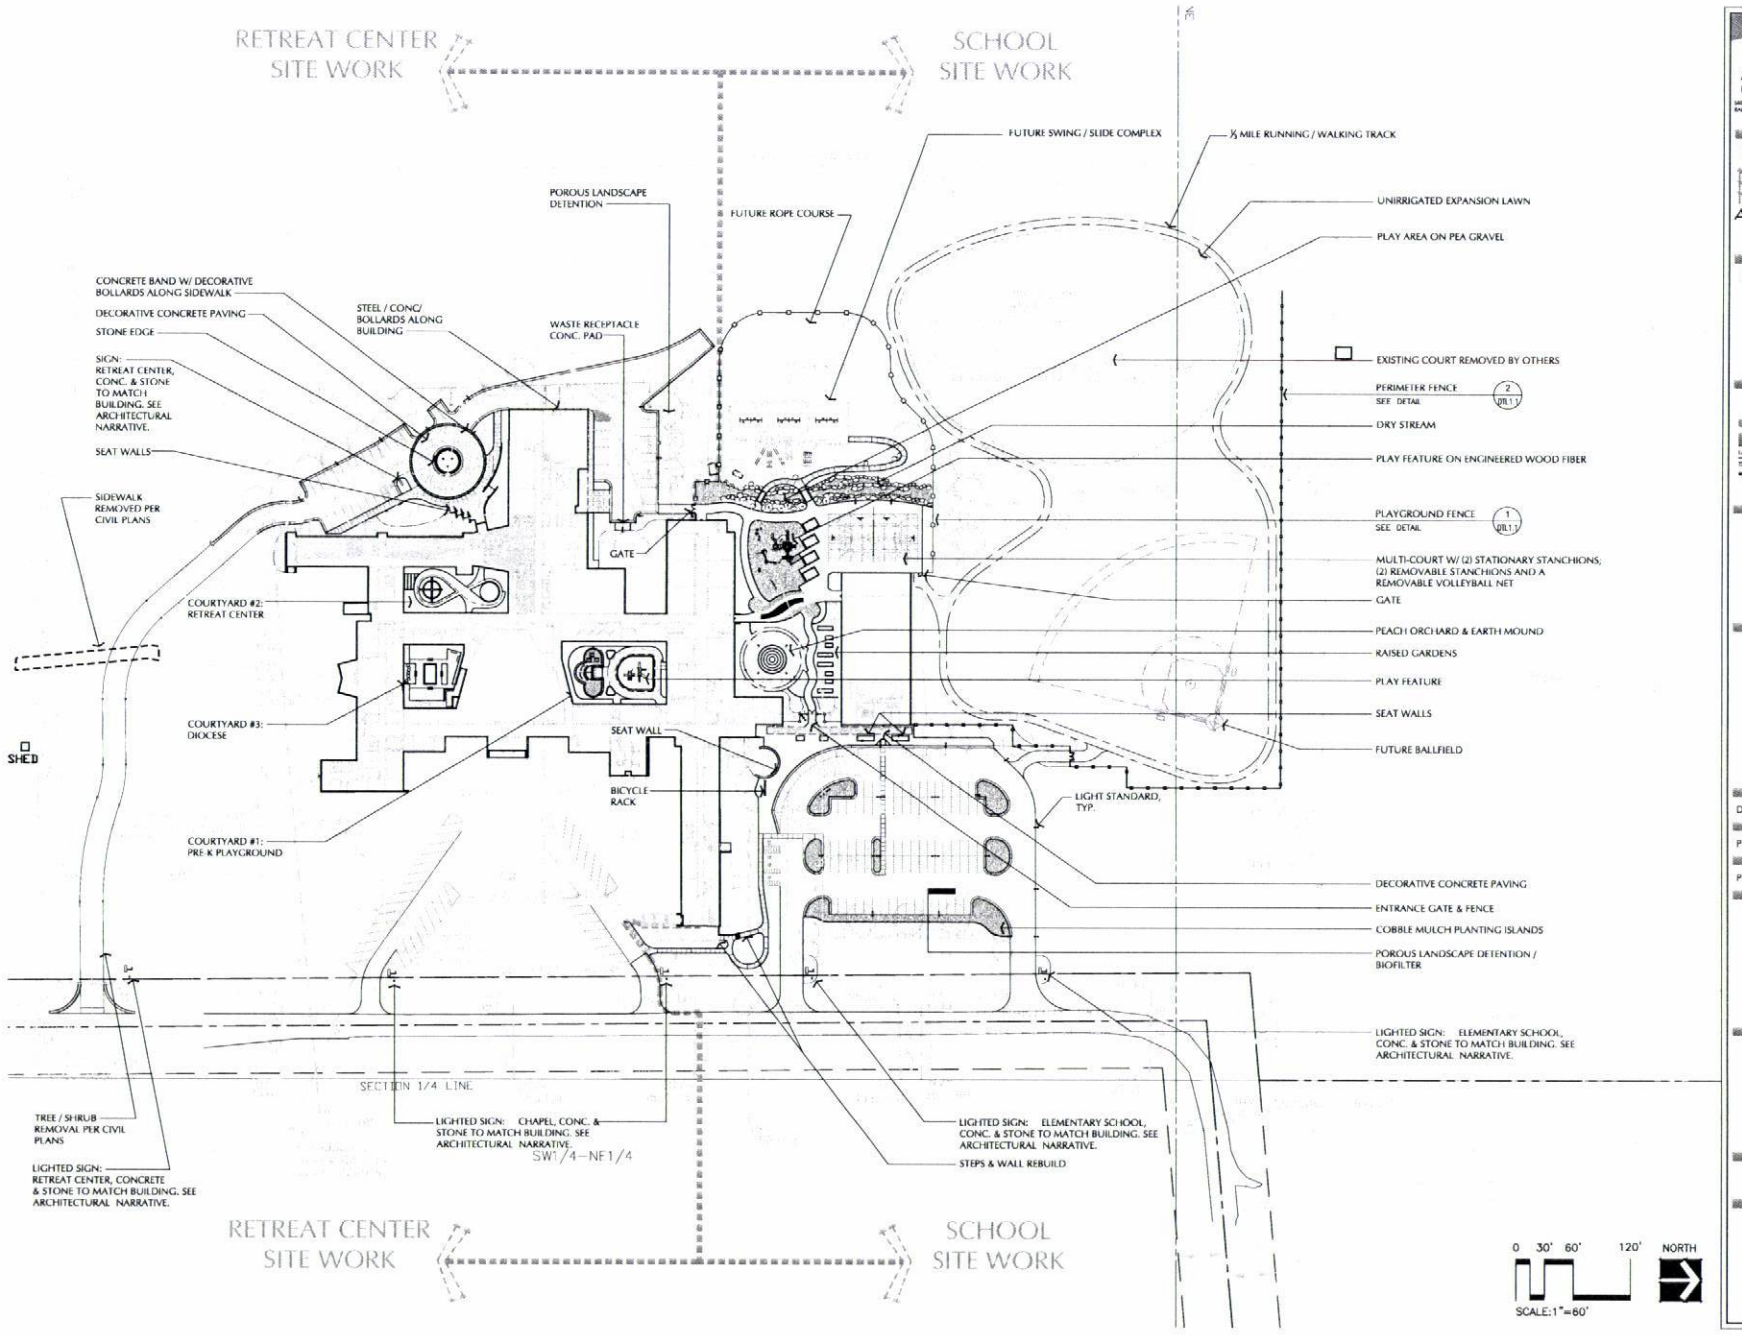

ARCHITECT:
ARCHITECTURE INTERNATIONAL
BRINGING ARCHITECTURE TO YOUR WORLD

STRUCTURAL ENGINEER:
Albertson Engineering Inc.

MECHANICAL/ELECTRICAL ENGINEER:
WPE

LANDSCAPE ARCHITECT:
Wyss Associates, Inc.

KEY PLAN

DATE: APRIL 23, 2010

PROJECT MANAGER: MATTHEW D. FRIDELL

PROJECT NUMBER: 2007-026

PRELIMINARY NOT FOR CONSTRUCTION

TERRA SANCTA

RAPID CITY, SOUTH DAKOTA

REFERENCE PLAN

L1.1

10UR009

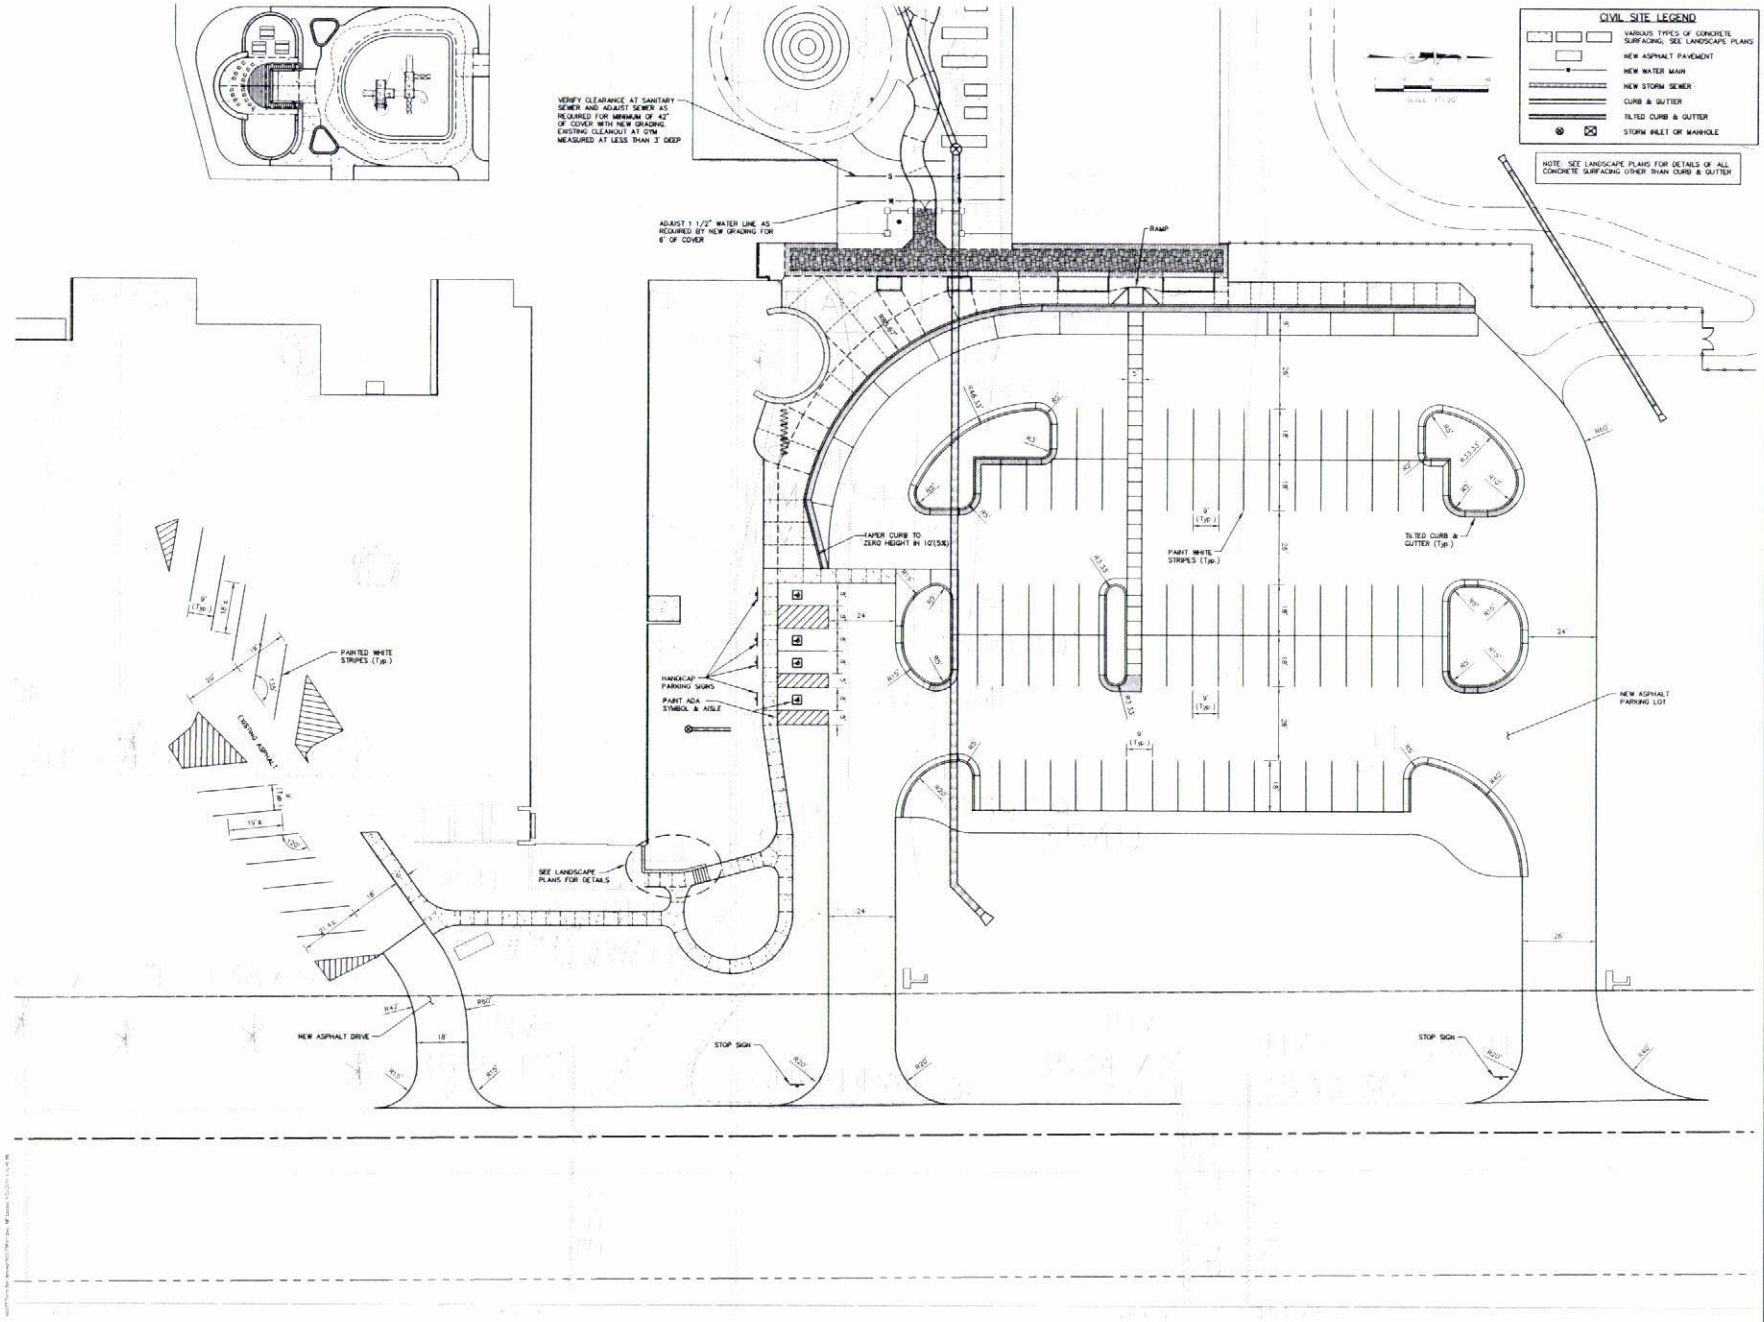

ARCHITECT:

ARCHITECTURE INTERNATIONAL

BRINGING ARCHITECTURE TO YOUR WORLD

STRUCTURAL ENGINEER:

3202 West Main
Suite C
Rapid City, South Dakota 57702
605.343.9606

Albertson Engineering Inc.

MECHANICAL/ELECTRICAL ENGINEER:

WPE WEST PLAINS ENGINEERING, INC.

1796 RAND ROAD • RAPID CITY, SD 57702
PHONE: (605) 348-7490 • FAX: (605) 348-9448

CONTACT:

LANDSCAPE ARCHITECT:

Wyss Associates, Inc.
728 Sixth Street
Rapid City, SD 57702-0317
(605) 342-4105 FAX (605) 342-4222
www.fmgengineering.com

CIVIL ENGINEER:

F M G, Inc.
Consulting Civil Engineers
3700 Sturgis Road
Rapid City, SD 57702-0317
(605) 342-4105 FAX (605) 342-4222
www.fmgengineering.com

REVISIONS

DATE: APRIL 20, 2010

PROJECT MANAGER: KELLI TREBIL

PROJECT NUMBER: 2007-026

PRELIMINARY NOT FOR CONSTRUCTION

CONDITIONAL USE PERMIT SUBMITTAL AT TERRA SANCTA

RAPID CITY, SOUTH DAKOTA

NE LAYOUT PLAN

C10