12PD042

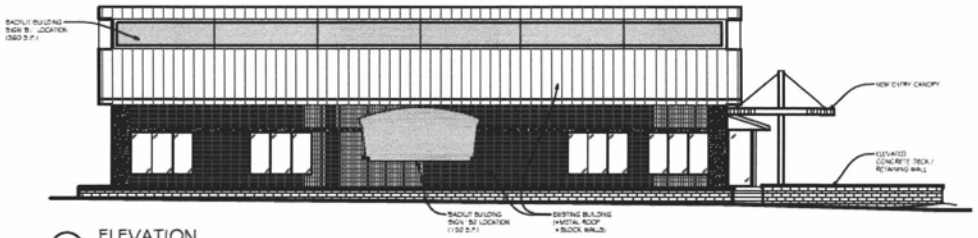

1 ELEVATION
SCALE: 1/8" = 1'-0"

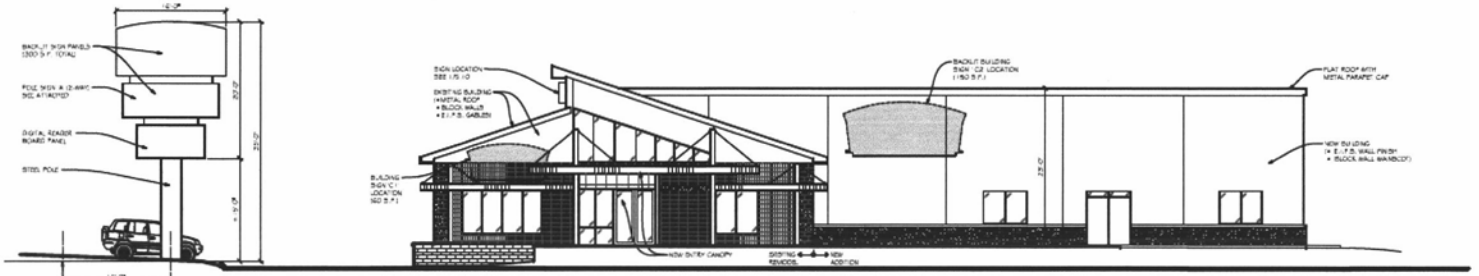

2 ELEVATION
SCALE: 1/8" = 1'-0"

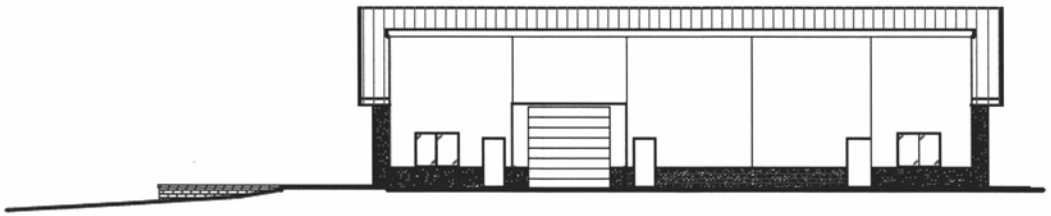

3 ELEVATION
SCALE: 1/8" = 1'-0"

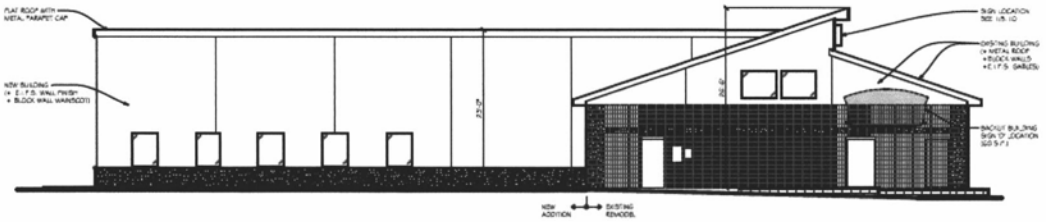

4 ELEVATION
SCALE: 1/8" = 1'-0"

SIGN SHEDULE

LOCATION	TYPE	BUILDING SIGN SIZE	SITE SIGN SIZE
SIGN A	BACKLIT POLE SIGN		500 SF (DOUBLE SIDED)
SIGN B1	BACKLIT BLDG SIGN	360 SF	
SIGN B2	BACKLIT BLDG SIGN	150 SF	
SIGN C1	BACKLIT BLDG SIGN	60 SF	
SIGN C2	BACKLIT BLDG SIGN	150 SF	
SIGN D	BACKLIT BLDG SIGN	60 SF	
(EXISTING SIGN E	BACKLIT POLE SIGN		80 SF (DOUBLE SIDED)
(EXISTING SIGN F	PAINTED PANEL MONUMENT SIGN		6 SF (DOUBLE SIDED)
EXISTING SIGN G	BACKLIT LETTERS & PAINTED PANEL BLDG SIGN	70 SF	
(EXISTING SIGN H	PAINTED PANEL BUILDING SIGN	50 SF	
(EXISTING SIGN I	BACKLIT LETTERS BUILDING SIGN	1.5 SF	
	TOTAL	815 SF	336 SF

SHEET FRONTAGE: (PROPERTY LINE)
HAINES: 788.3'
CURTIN: 29.2'
MISSING: 390.4'
TOTAL: 819.3'

1,258 SF OF SIGNAGE ALLOWED ON BOTH BUILDING AND MONUMENT SITE SIGNS.

RECEIVED
DEC 14 2012
Rapid City Community Planning & Development Services

WILLIAMS & ASSOCIATES ARCHITECTURE, INC.
125 E. Colorado Blvd. Suite 2A Spearfish, South Dakota 57783
Phone (605) 642-2009 - E-mail dkrisch@wallmate.com - Fax (605) 642-3139

Project Title
BLACK HILLS URGENT CARE
1730 HAINES AVENUE
-
RAPID CITY, SD

project no 12-12
date 12-13-12
revisions
dwg ID 12-12_5.10
drawn by CB, JFS

Sheet Title
EXTERIOR ELEVATIONS

Sheet Number
5.10 -