12PD042

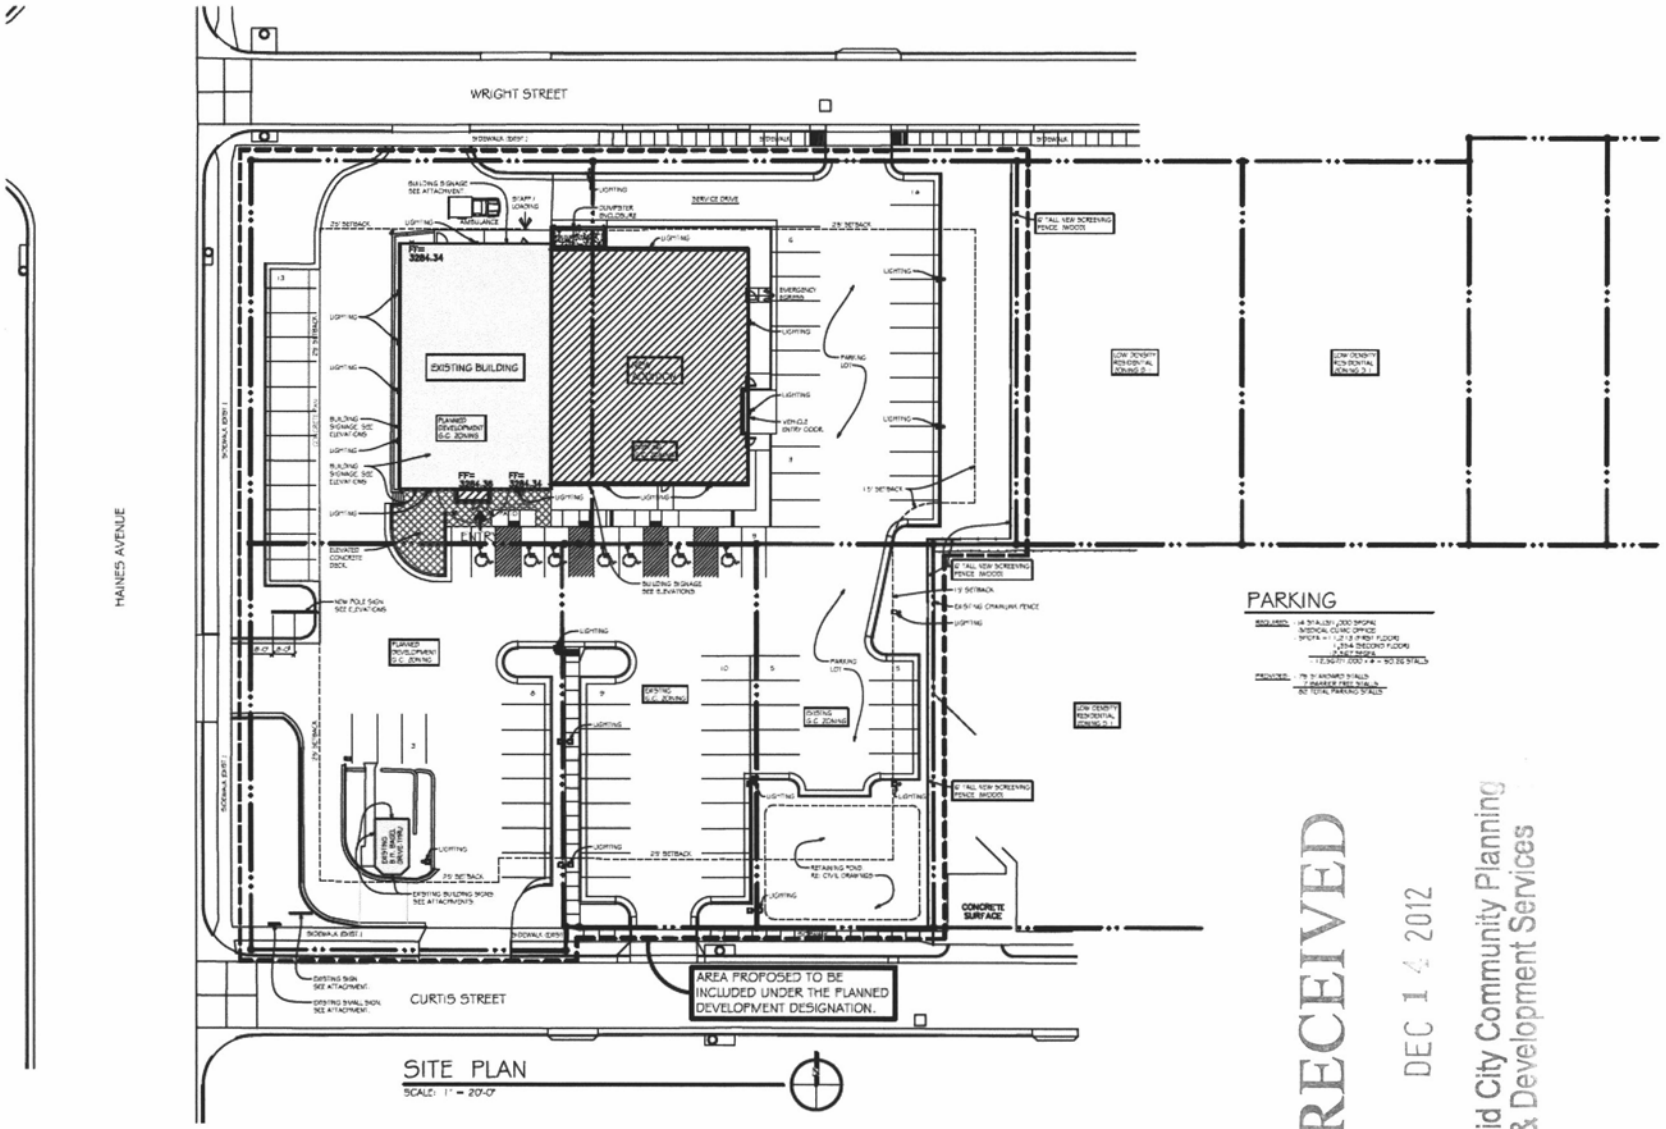

RECEIVED
DEC 14 2012
Rapid City Community Planning & Development Services

WILLIAMS & ASSOCIATES ARCHITECTURE, INC.
125 E. Colorado Blvd., Suite 2A Spearfish, South Dakota 57783
Phone (605) 642-2009 - E-mail slovatch@williamsae.com - Fax (605) 642-3339

Project Title
BLACK HILLS URGENT CARE
1730 HAINES AVENUE
-
RAPID CITY, SD

project no 12-12
date 12-13-12
revisions
dwg ID 12-12_1.10
drawn by CB

Sheet Title
SITE PLAN

Sheet Number
1.10 -