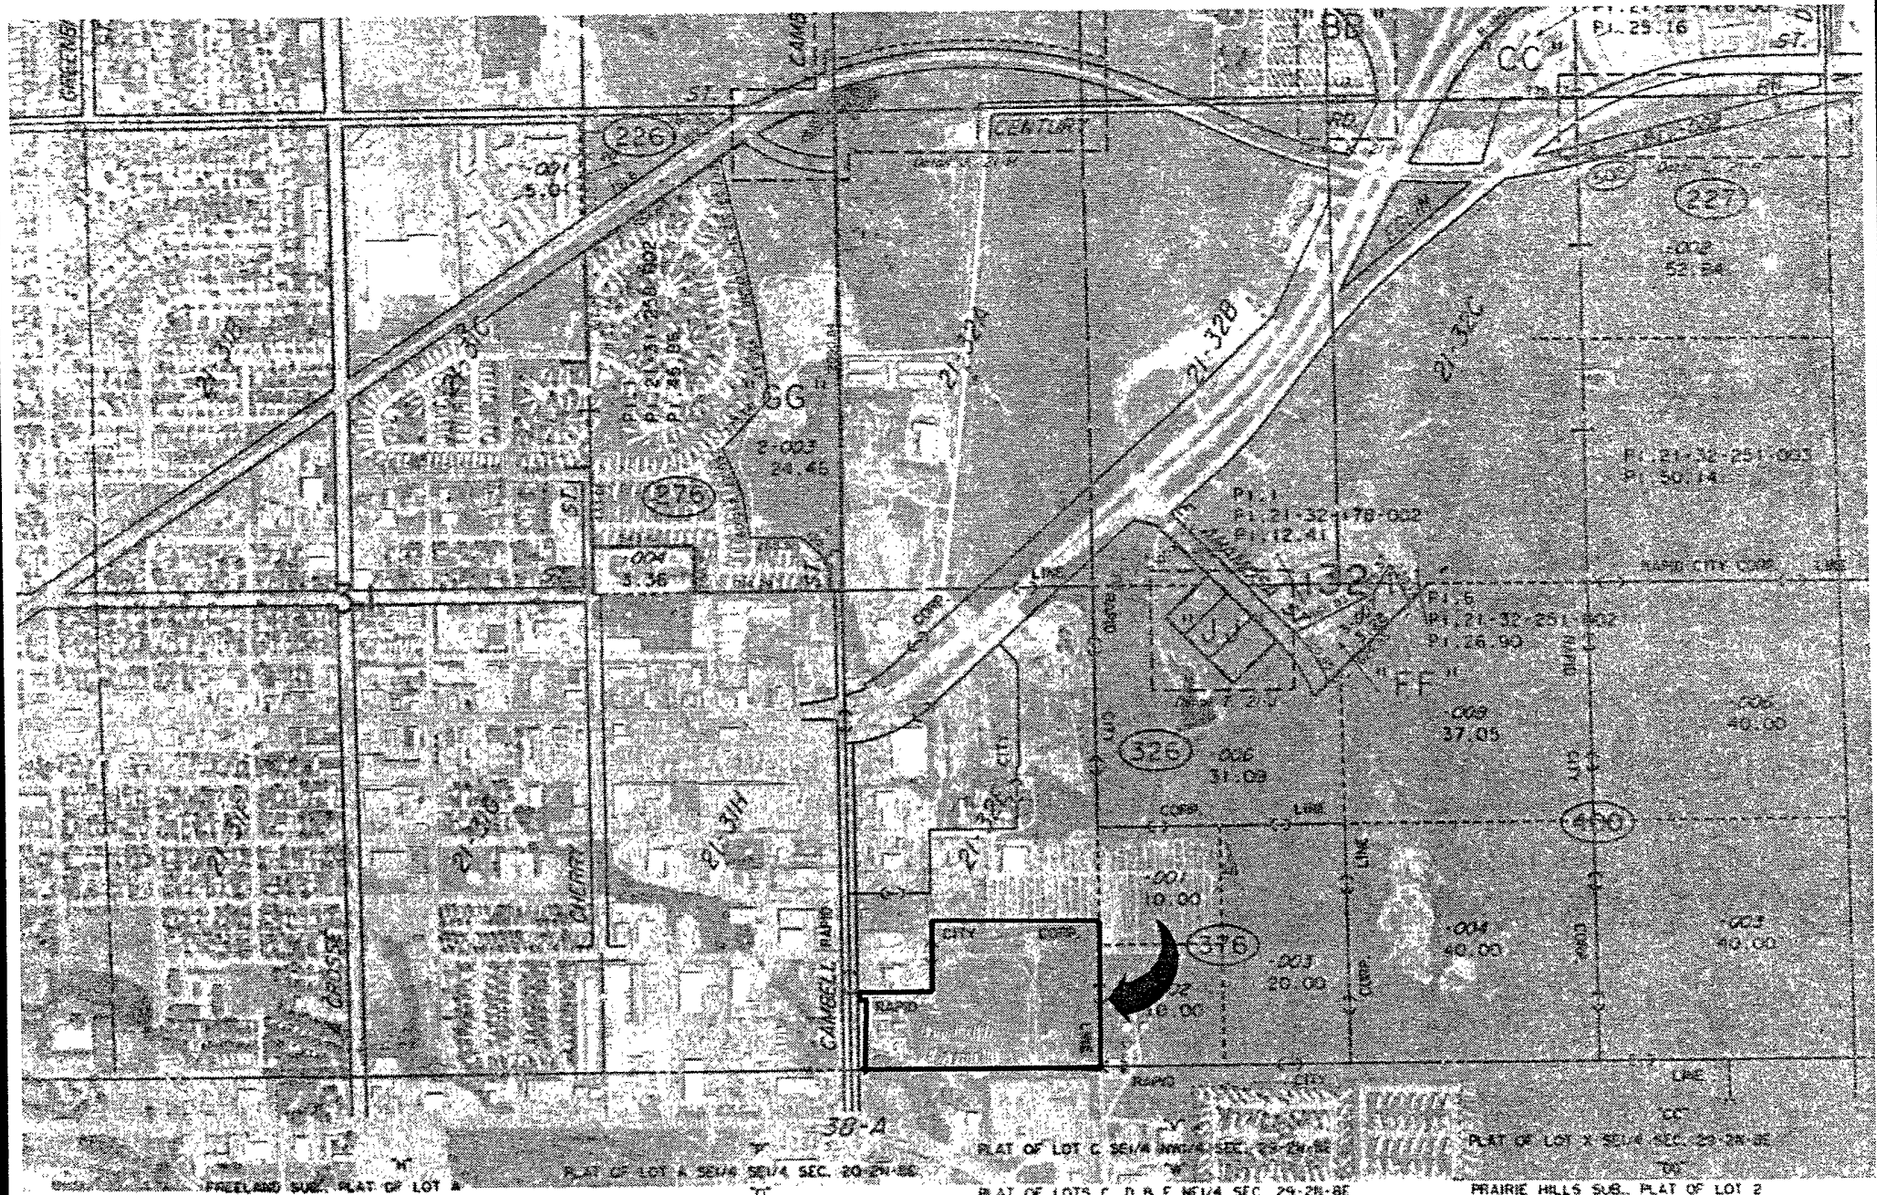

"H"
FREELAND SUB., PLAT OF LOT A

"J"
FREELAND SUB., PLAT OF LOTS 1 THRU 15

"K"

"P"
PLAT OF LOT A SE1/4 SE1/4 SEC. 20-2N-8E

"Q"
GOLDEN EAGLE SUB., PLAT OF LOT 1 & 2 OF LOT C

"R"

"W"
PLAT OF LOTS C, D & E NE1/4 SEC. 29-2N-8E

"X"
SILVER STRIKE SUB., PLAT OF LOTS 1, 2 & 3

"Y"

"CC"
PLAT OF LOT X SE1/4 SEC. 29-2N-8E

"DD"
PRAIRIE HILLS SUB., PLAT OF LOT 2

"EE"
MANLEY SUB., PLAT OF LOTS 1 & 2

"FF"