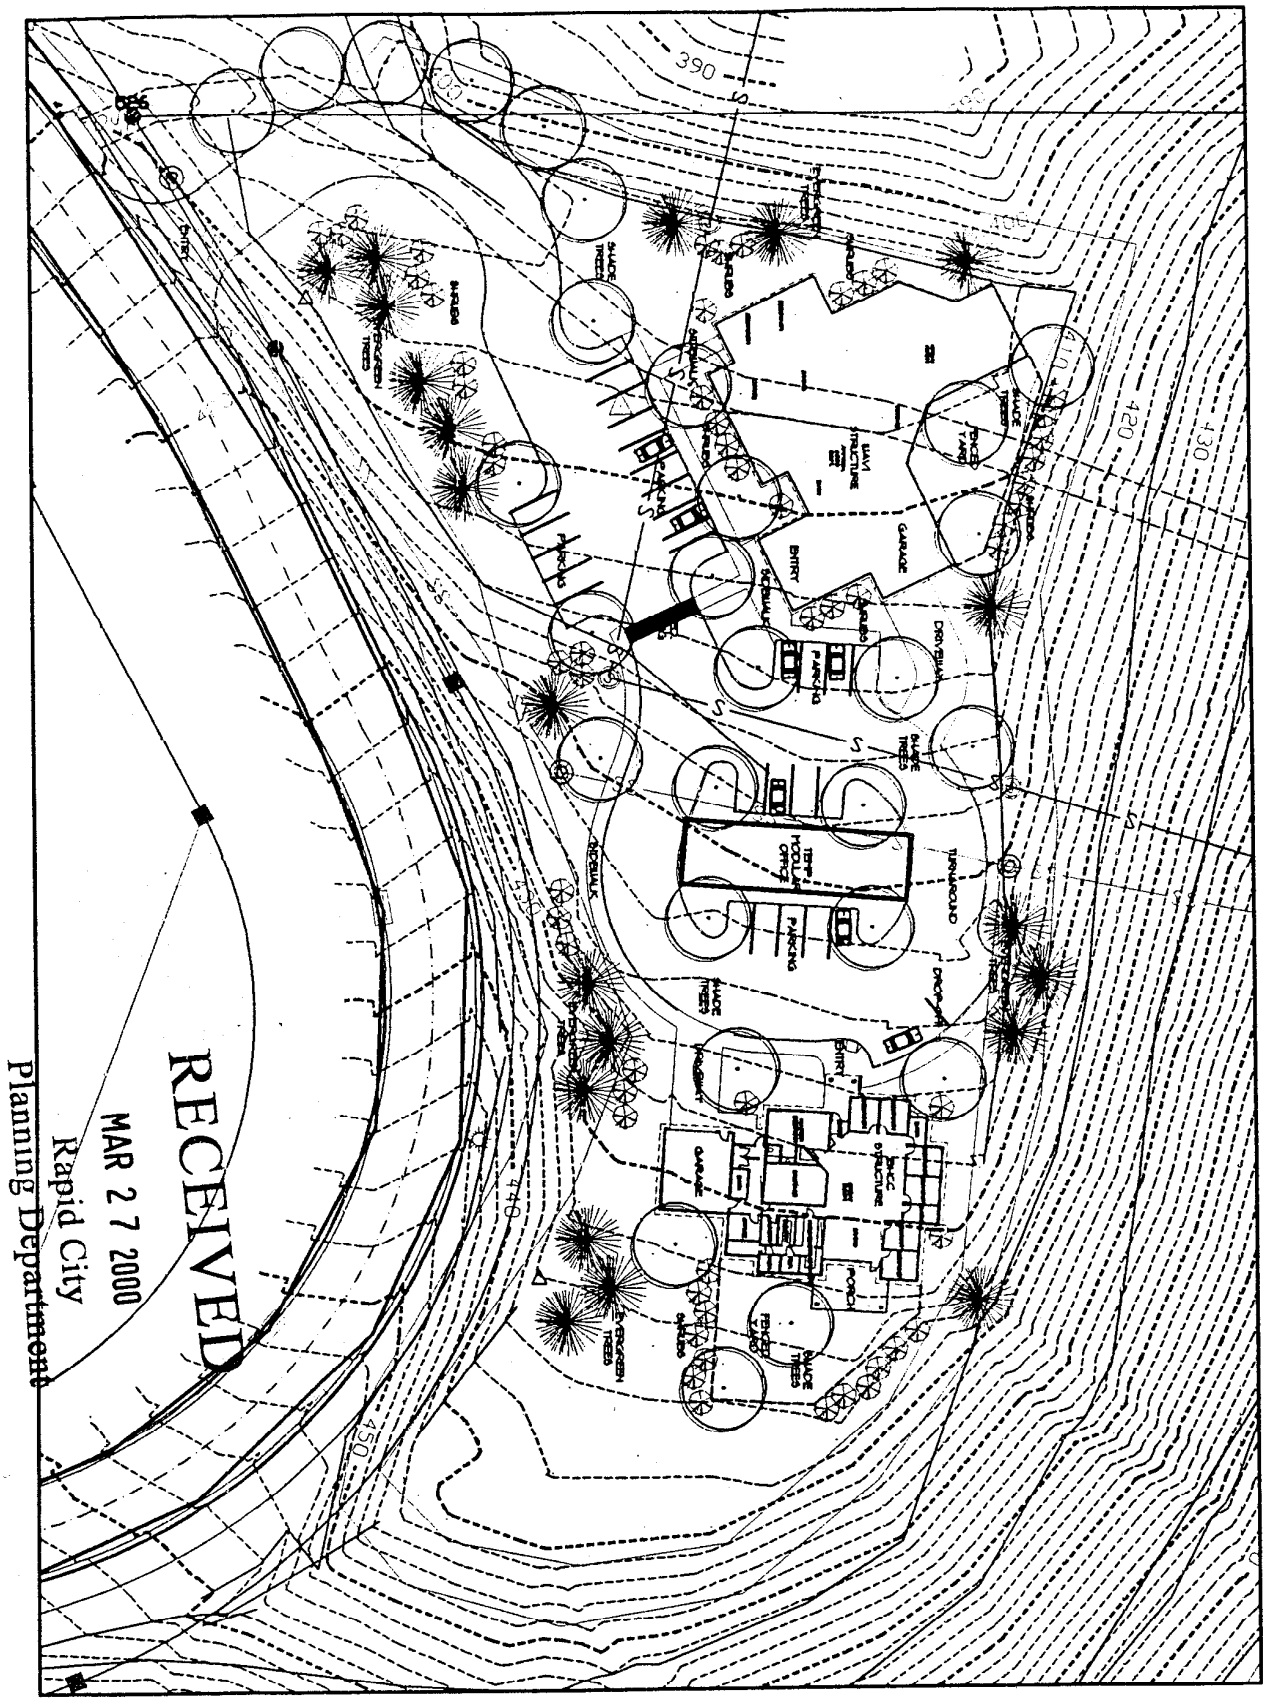

Wyss Associates, Inc.
Landscape Architecture
Golf Course Architecture
Parks & Recreation Design

0 10' 20' 40' NORTH

L1

ARCHITECTURE

SITE MASTER PLAN
CONCEPT 1

BLACK HILLS CHILDREN'S & WAVI CENTERS
Rapid City, SOUTH DAKOTA
03/22/00