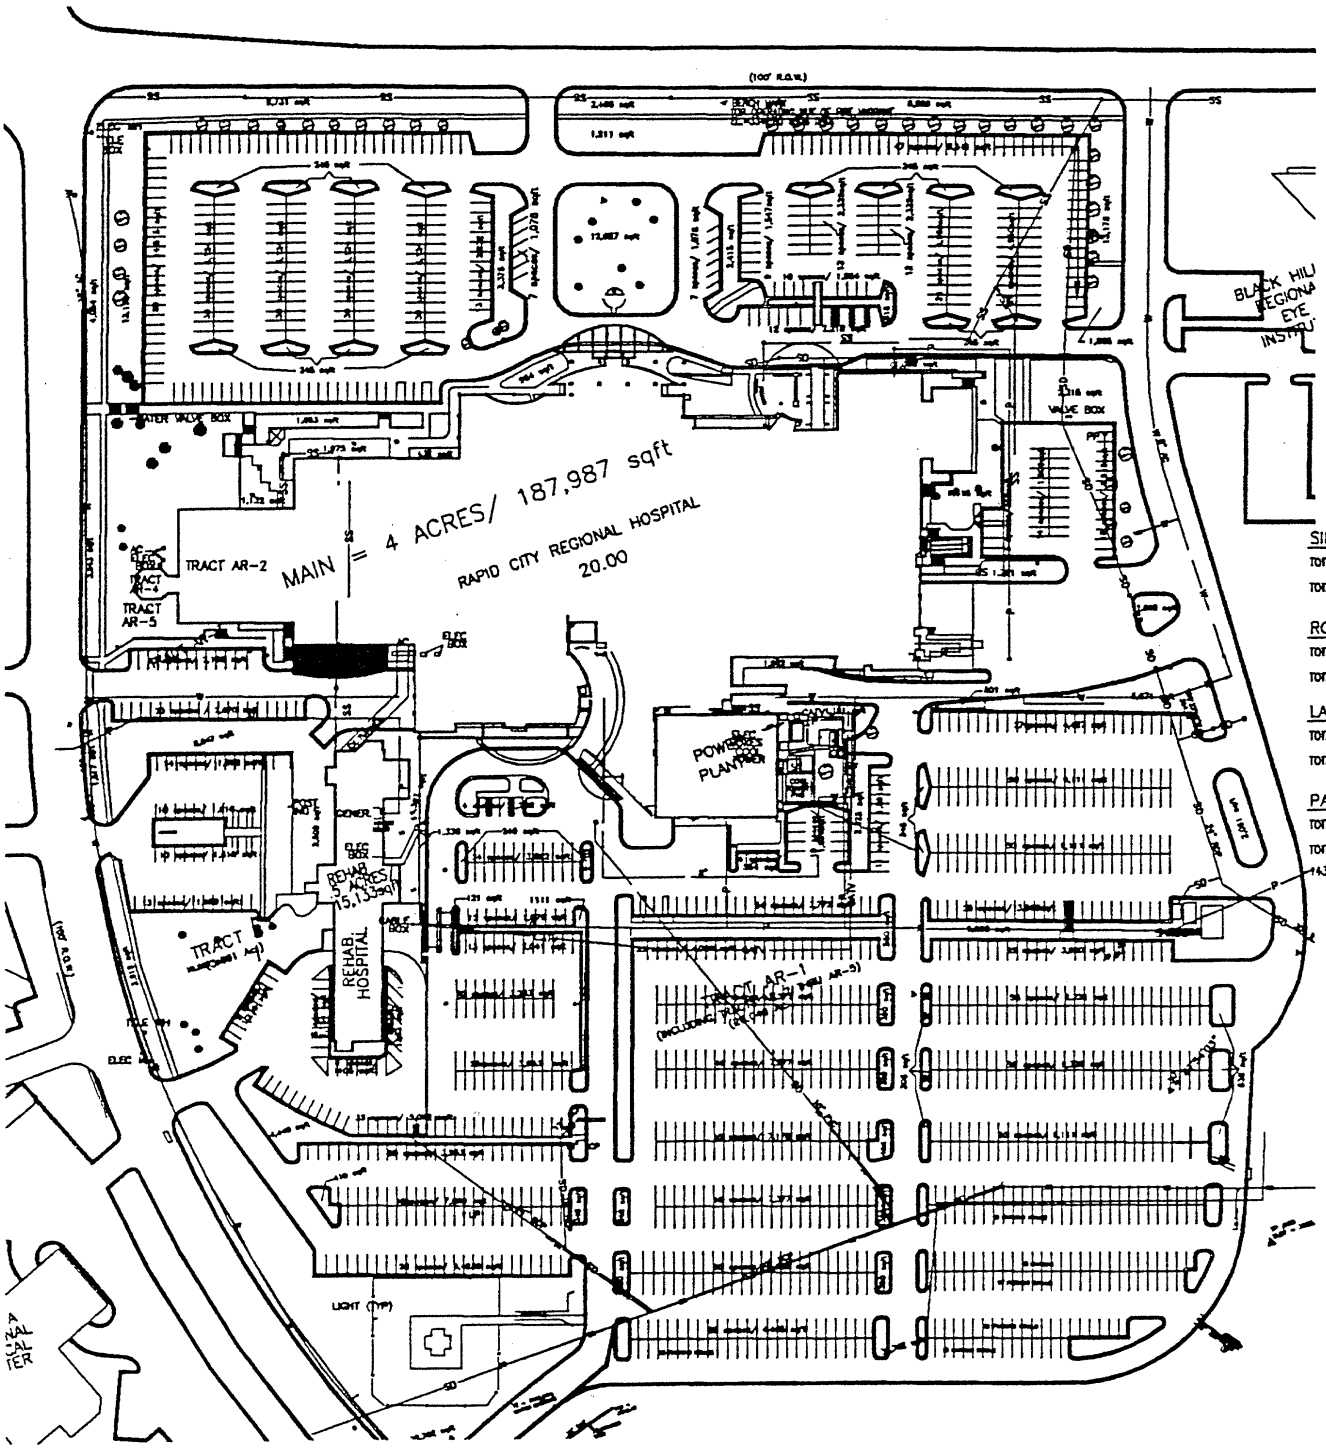

RCRCH MASTER LANDSCAPE PLAN
SCALE: 1"=40'

RECEIVED
JUN 0 2 2000
Rapid City
Planning Department