Floor Plan

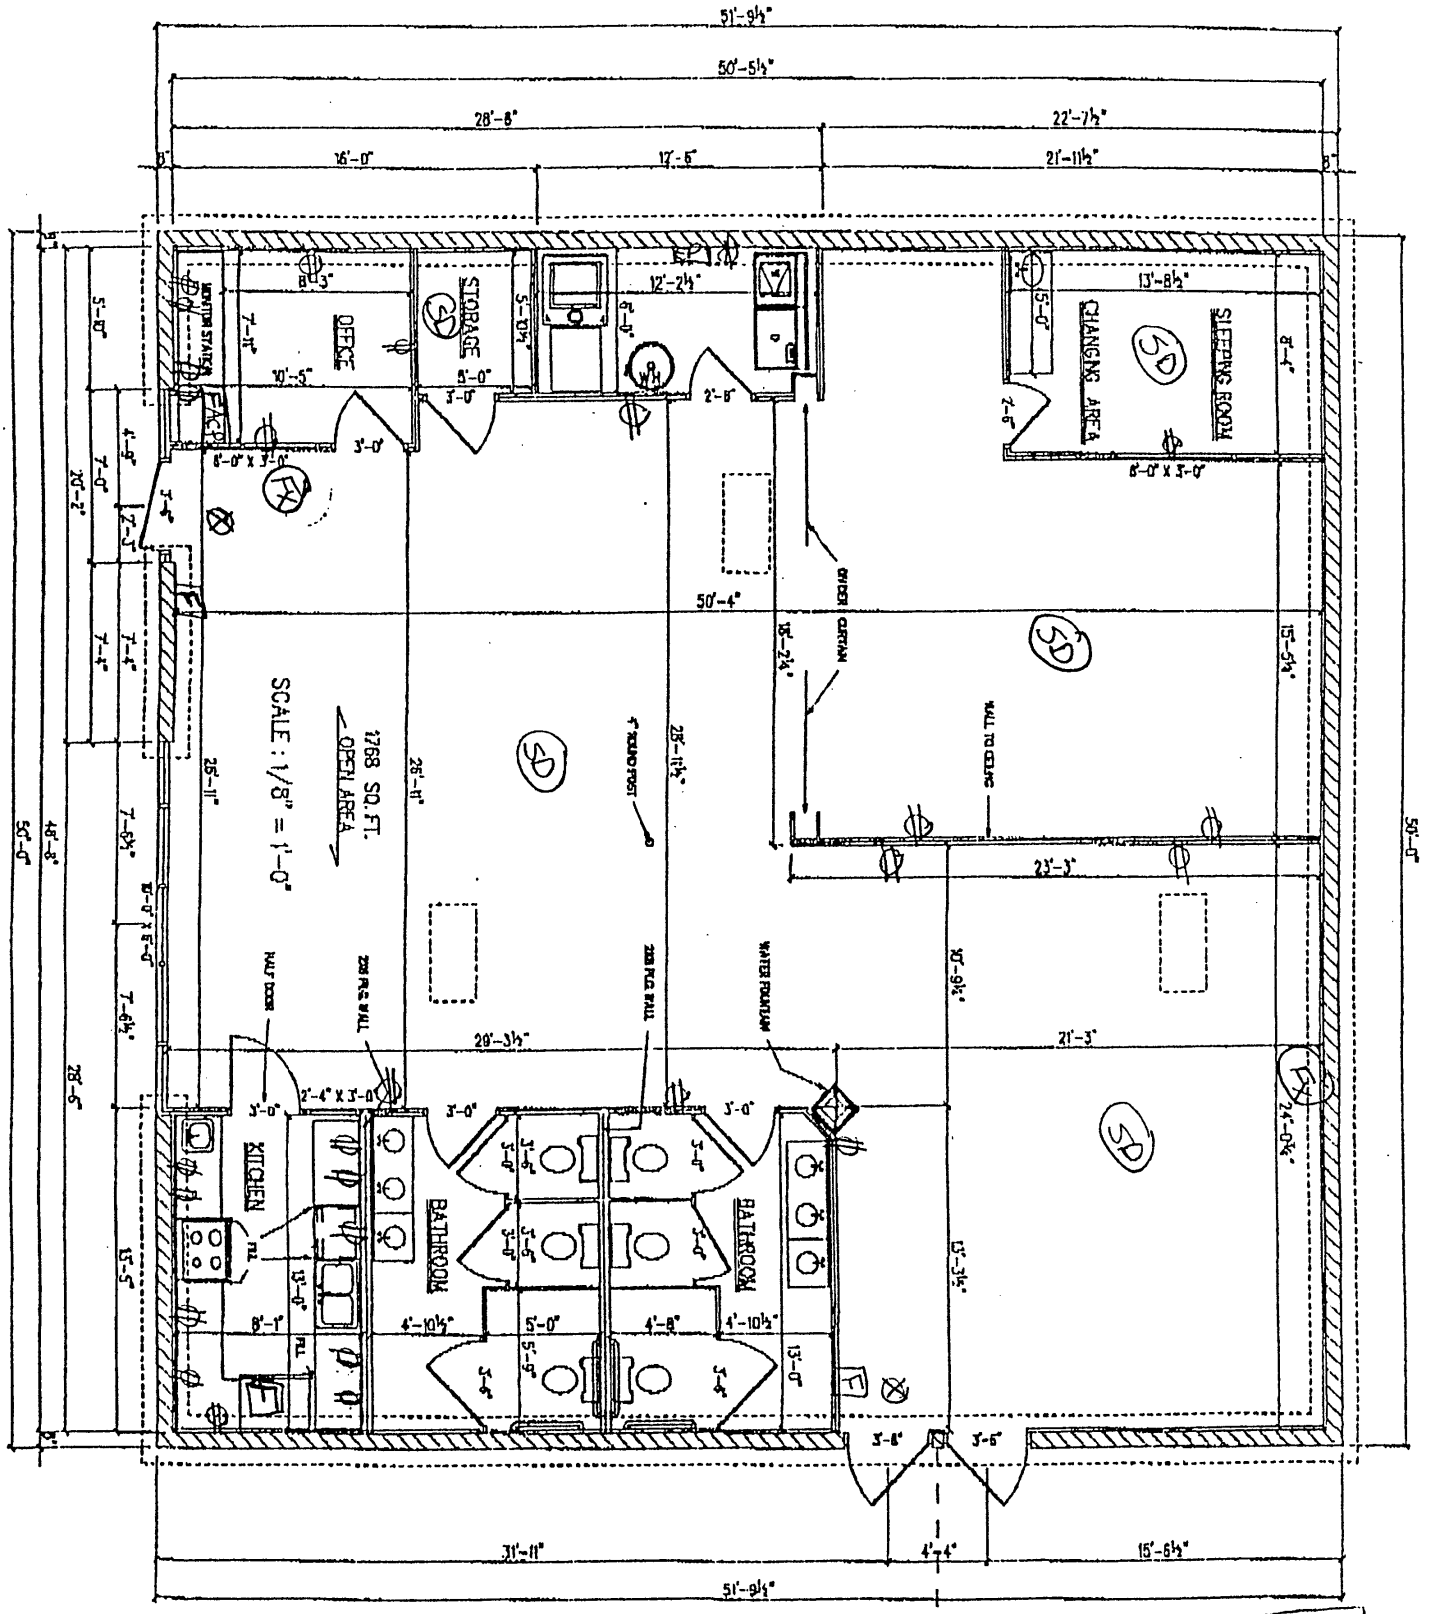

(SD) = smoke detector

(Fx) = fire extinguisher

= outlet

F = manual pull station

⊗ = exit sign

FACP = fire alarm control panel

W = washer

D = dryer

F = fridge

2 compart. sink