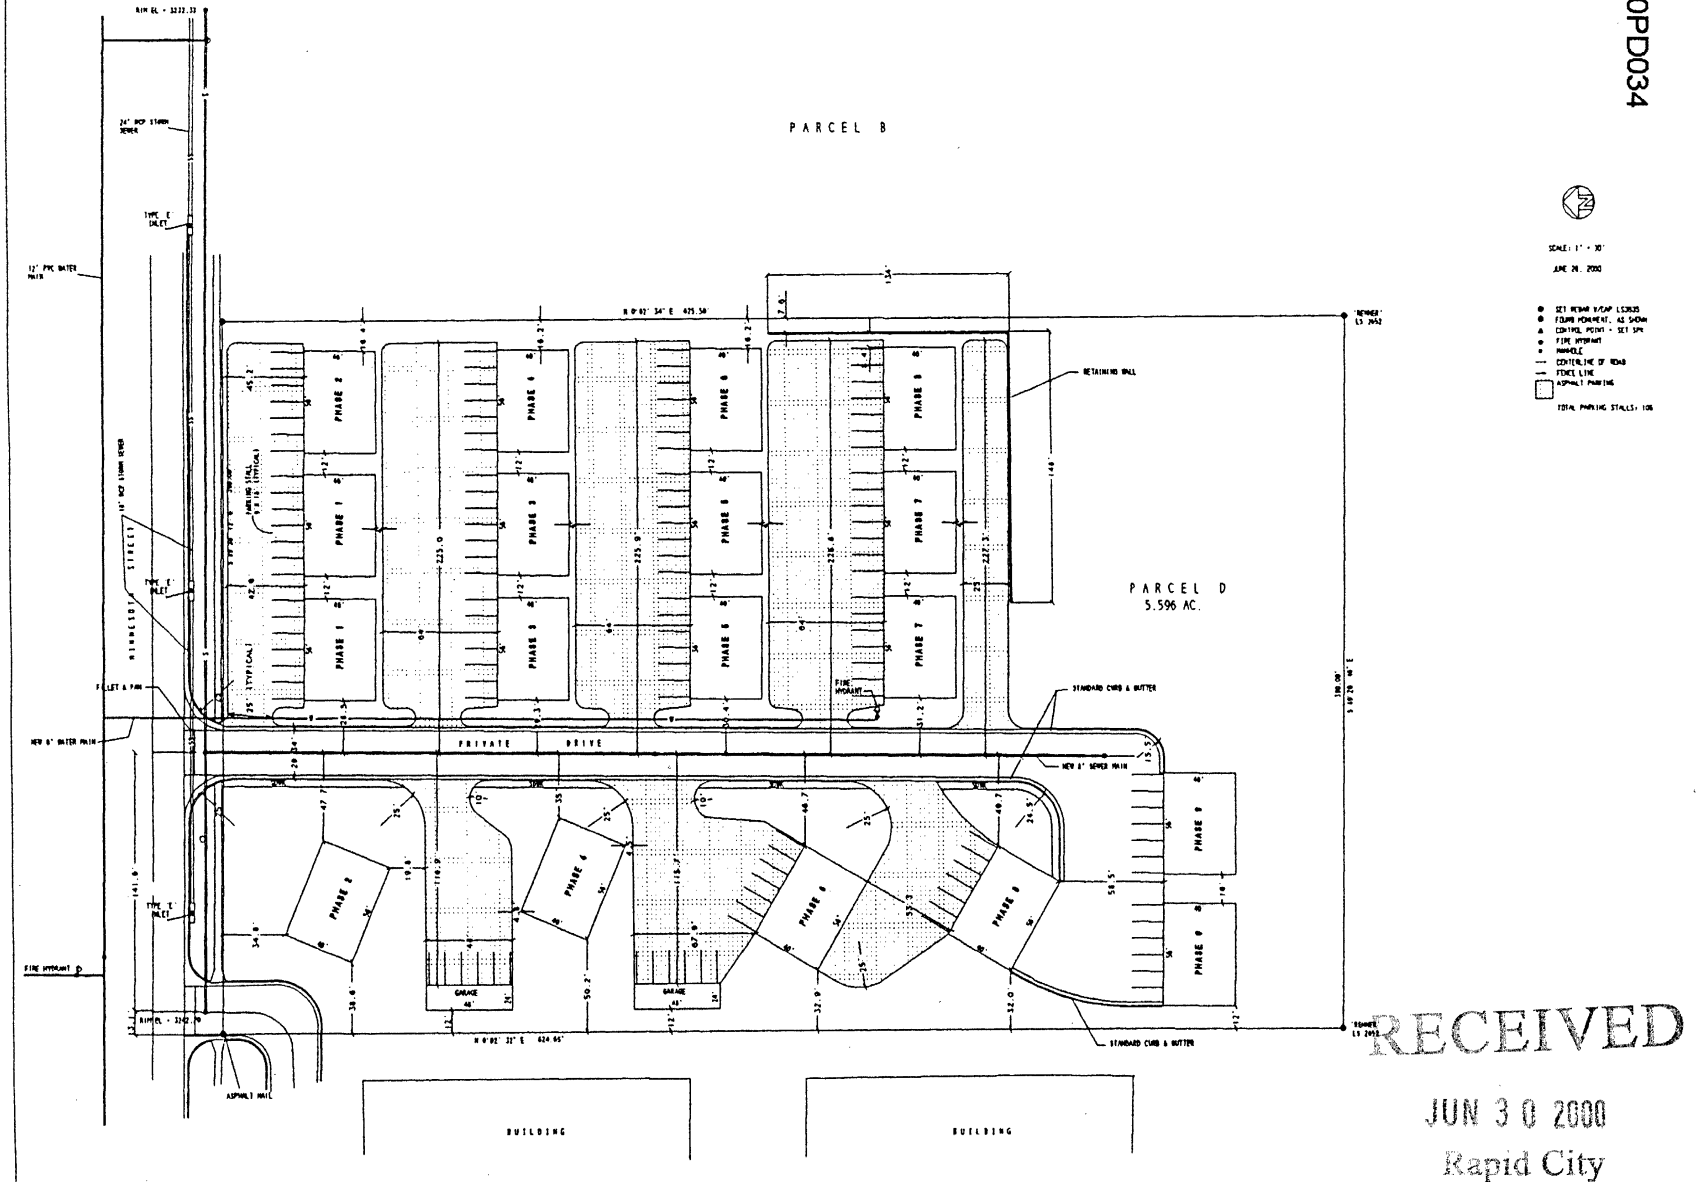

00PD034

BRITTON ENGINEERING & LAND SURVEYING, INC

BAKER PLANNED COMMUNITIES

SITE PLAN

RECEIVED
JUN 30 2000
Rapid City
Planning Department

C:\CADD6\GCD\BAKER\