00PL060

00-0097

Plat of Lots 1 through 5 of Autumn Hills Plaza Subdivision

located in W1/2 of Section 22, T1N, R7E, BHM,

Rapid City, Pennington County, South Dakota.

Prepared by:

Dream Design International, Inc.
343 Quincy Street Suite 104
Rapid City, SD 57701
605/348-0538

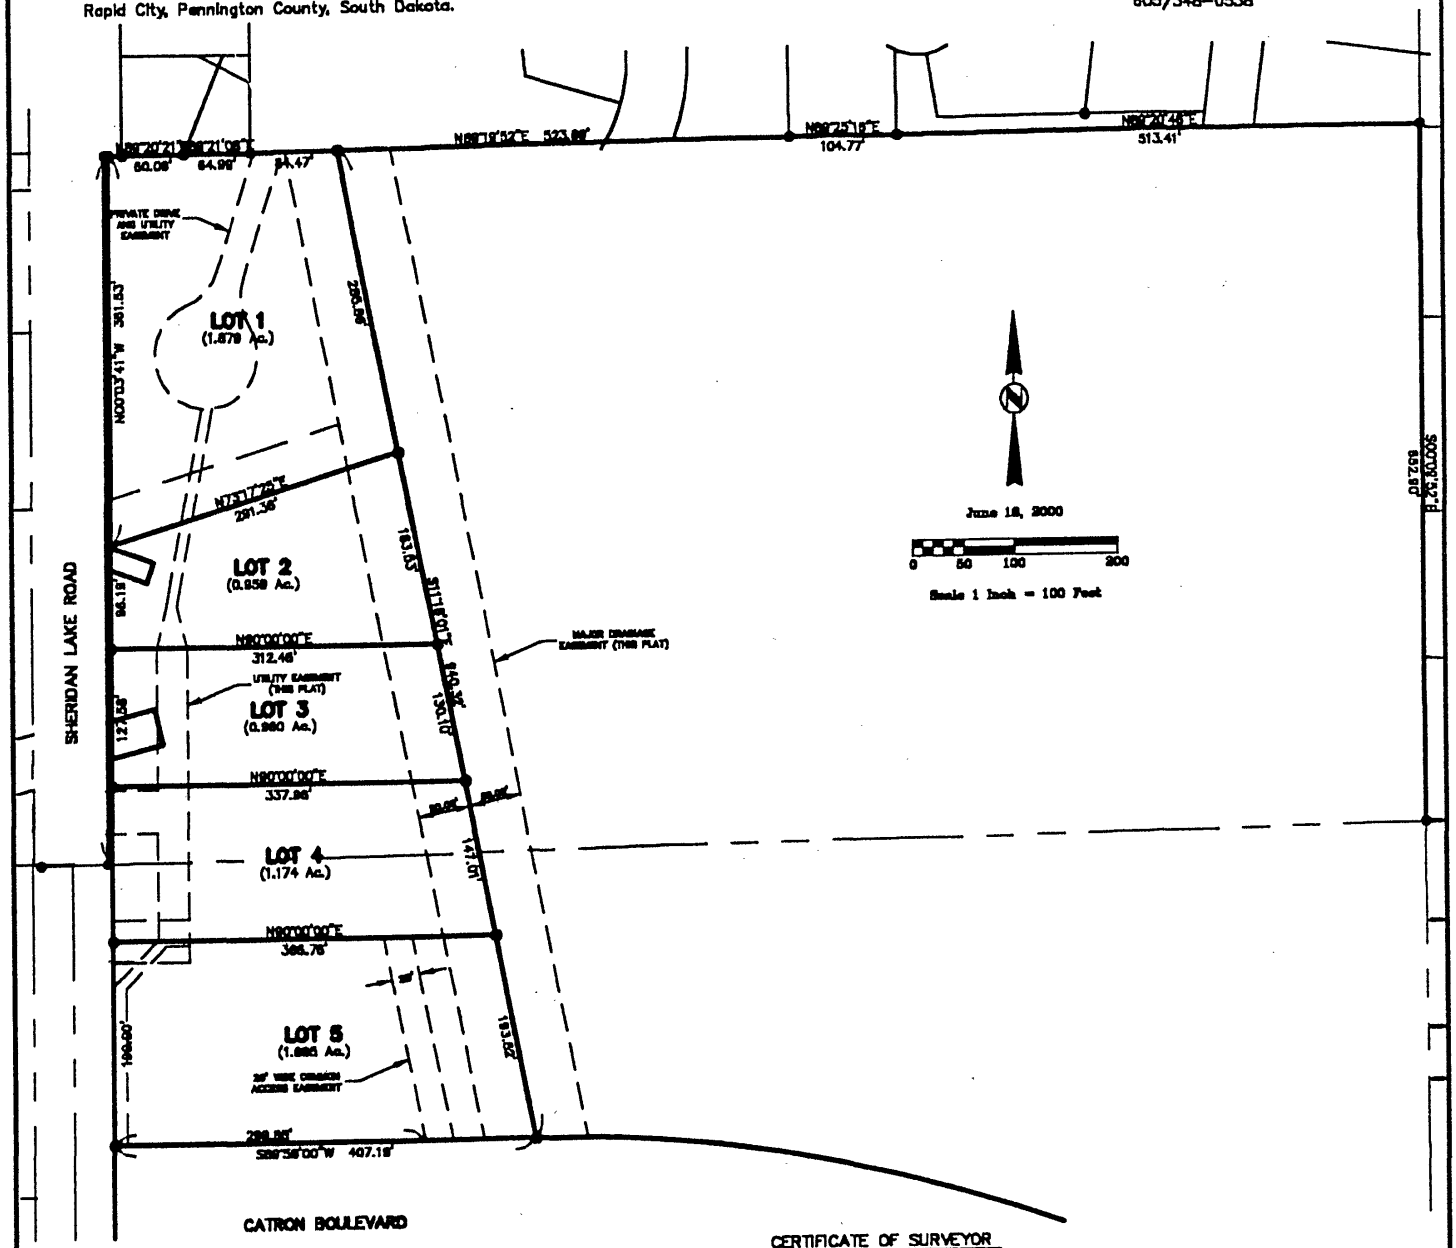

CERTIFICATE OF SURVEYOR

State of South Dakota
County of Pennington S.S.

I, Richard A. Wells, Registered Land Surveyor No. 4225 of the State of South Dakota, do hereby certify that being so authorized, the survey and within plat of the land shown and described hereon were made under my responsible direction and supervision and that to the best of my knowledge and belief the within plat is a correct representation of said survey. All acre area amounts shown on the within plat are to be considered as having the words "more or less" following due to mathematical "rounding".

In witness whereof, I have hereunto set my hand and seal.

Richard A. Wells, Registered Land Surveyor