LOTS 18 AND 19 OF BLOCK 3
OF TERRACITA HIGHLIGHTS

00PD052

RAPID CITY, PENNINGTON COUNTY, SOUTH DAKOTA

SEPT. 29, 2000

0 30 60

SCALE 1" = 60'

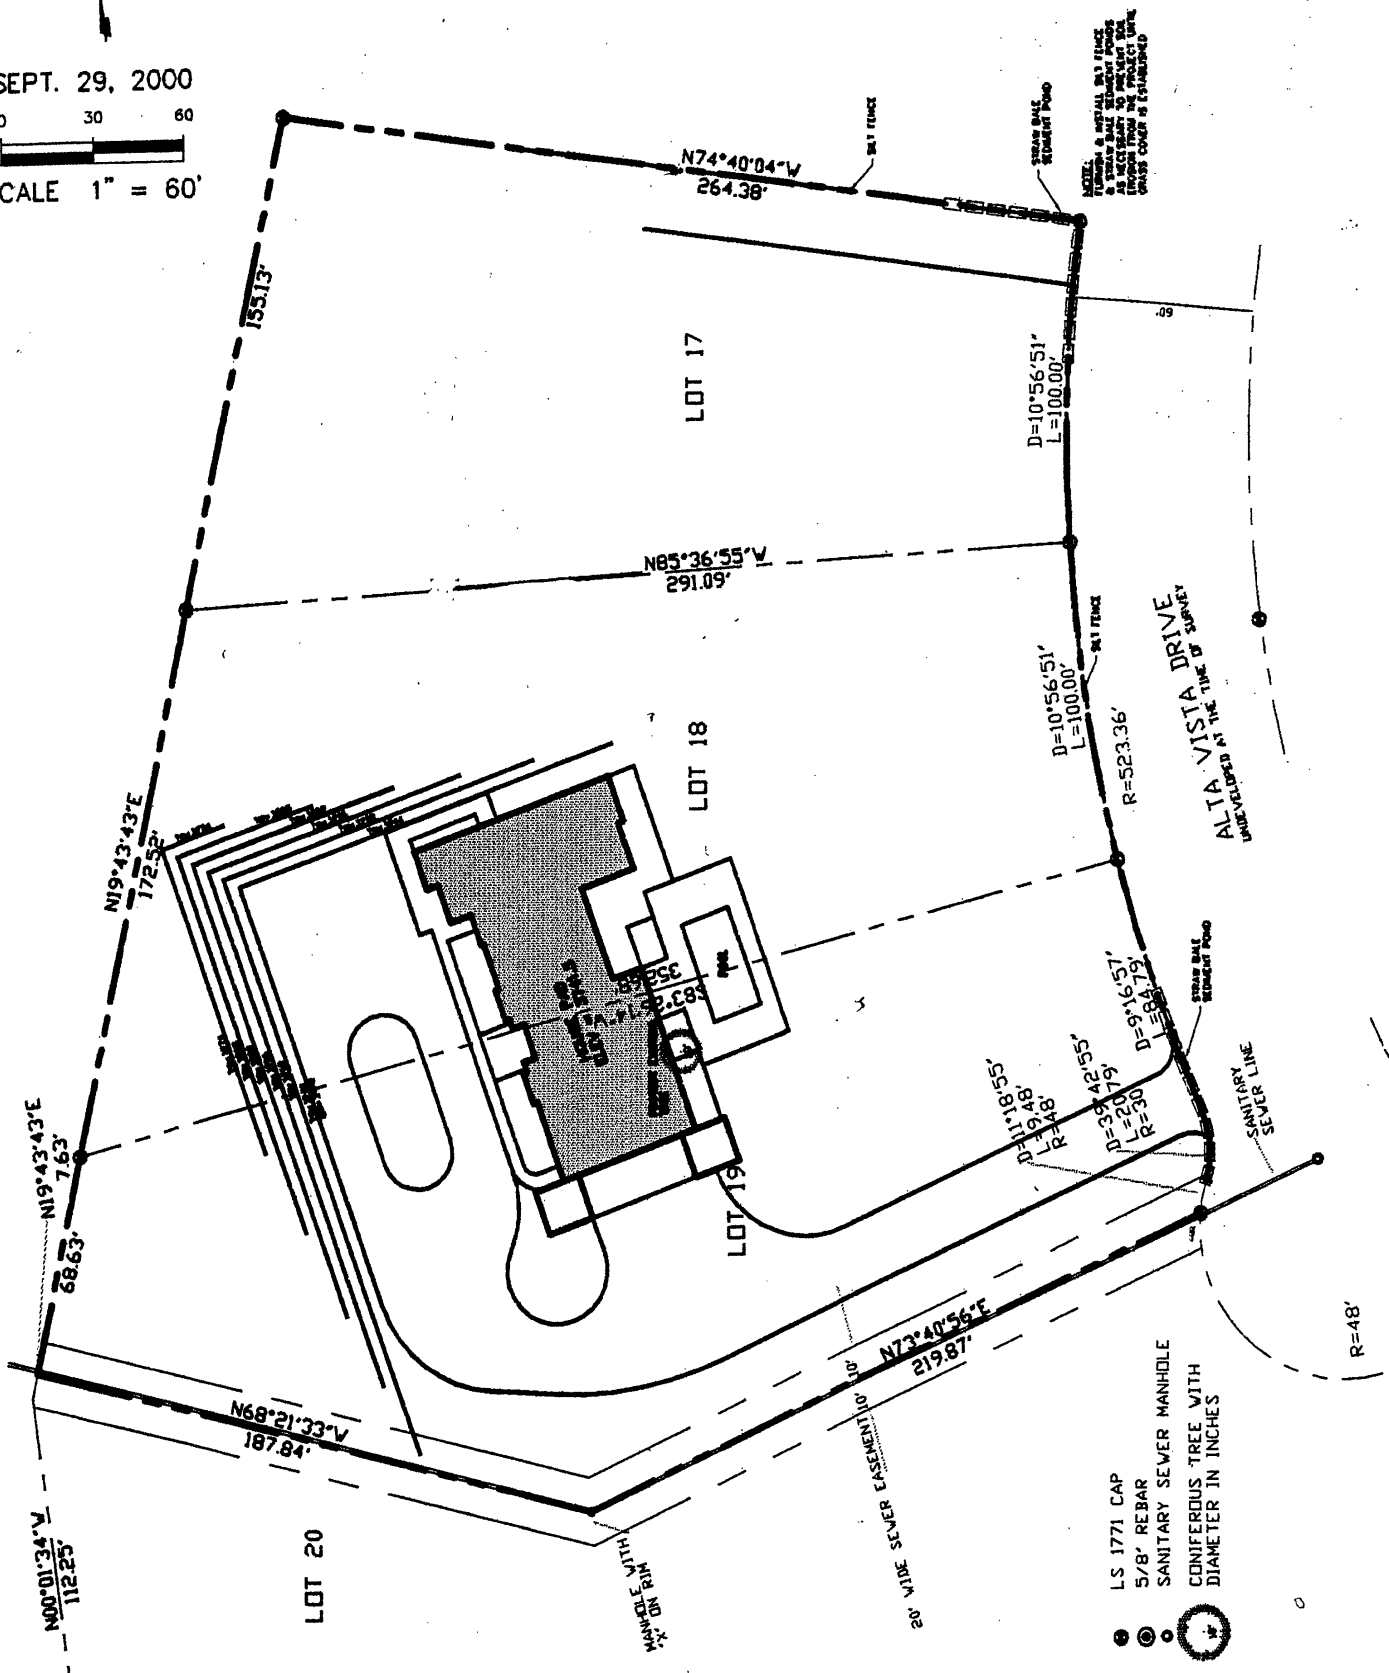

Renner & Sperlich Engineering Co.

616 SIXTH ST. • RAPID CITY, SD 57701 • 605/342-1191

FAX: 605/342-1405 • E-MAIL: X19FIAT@AOL.COM