01UR051

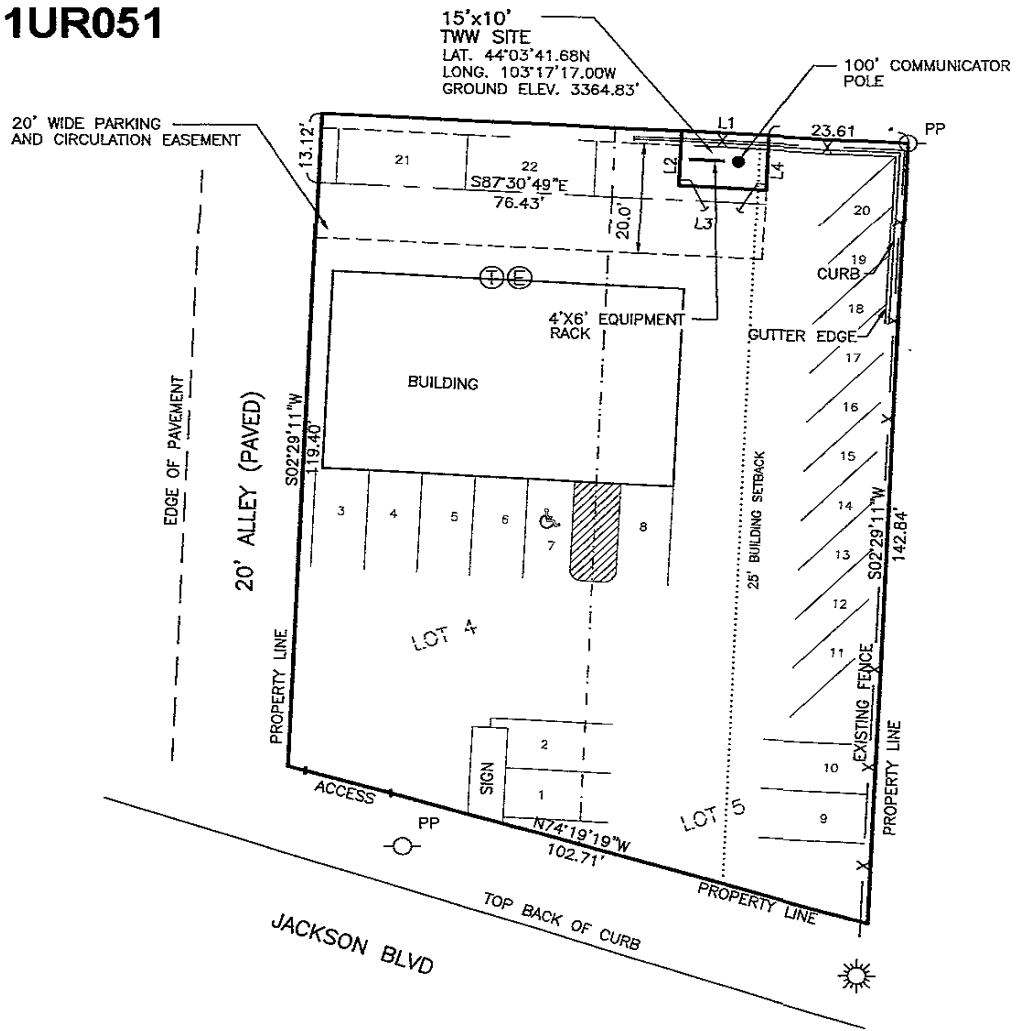

SITE SURVEY OF LOTS 4 AND 5 OF THE SUBDIVISION OF SOUTH PORTION OF LOT 3 IN THE SW1/4NW1/4, SECTION 9, T.1N., R.7E., B.H.M., CITY OF RAPID CITY, AS RECORDED IN BOOK 95 OF DEEDS, PAGE 125 IN THE OFFICE OF THE REGISTER OF DEEDS, PENNINGTON COUNTY SOUTH, DAKOTA.

LINE TABLE		
LINE	LENGTH	BEARING
L1	15.00	N87°30'49"W
L2	10.00	S02°29'11"W
L3	15.00	S87°30'49"E
L4	10.00	N02°29'11"E

LEGEND

- POWER POLE
- LIGHT POLE
- ELECTRIC METER
- TELEPHONE

SCALE 1"=20' 0 5 10 15 20 30 40

No.	DATE	REVISIONS	BY	CH'KD	APV'LS
6	09/26/01	CONSTRUCTION REVIEW	DLL		
5	09/18/01	ZONING SUBMIT (REV3)	DLL		
4	09/12/01	ZONING SUBMIT (REV2)	DLL		
3	09/06/01	ZONING SUBMIT (REV1)	DLL		
2	08/27/01	ZONING SUBMIT	DLL		
1	08/13/01	ZONING REVIEW	DLL		

Tetragenics

TW WIRELESS, LLC.

SITE INFORMATION

CANYON LAKE PUB
4124 JACKSON BLVD.
RAPID CITY, SD 57702
RPC--007B

DESIGN TYPE

PANEL ANTENNAS ON 100' COMMUNICATOR POLE WITH EQUIPMENT RACK

SHEET TITLE

SITE SURVEY

SHEET NUMBER: S-1 REV. 5

PLOT DATE: 09/26/01

This document and the design it covers are the property of SUNCOM Wireless Services LLC. They are merely loaned out on the borrower's express agreement that they will not be reproduced, copied, loaned, exhibited or used except to the borrower's private use permitted by any written consent given by the lender to the borrower.