01PL108

REVISION / DATE	FERBER ENGINEERING COMPANY 3471 STURGIS ROAD RAPID CITY, SD 57702 (605) 343-3311	SITE PLAN LOT 6 HIGH SHERIDAN RANCH SUBDIVISION – SEC 35, T1N, R6E, PENNINGTON COUNTY	FILE NO. J01-112 SHEET NO. 1 TOTAL SHEETS 1

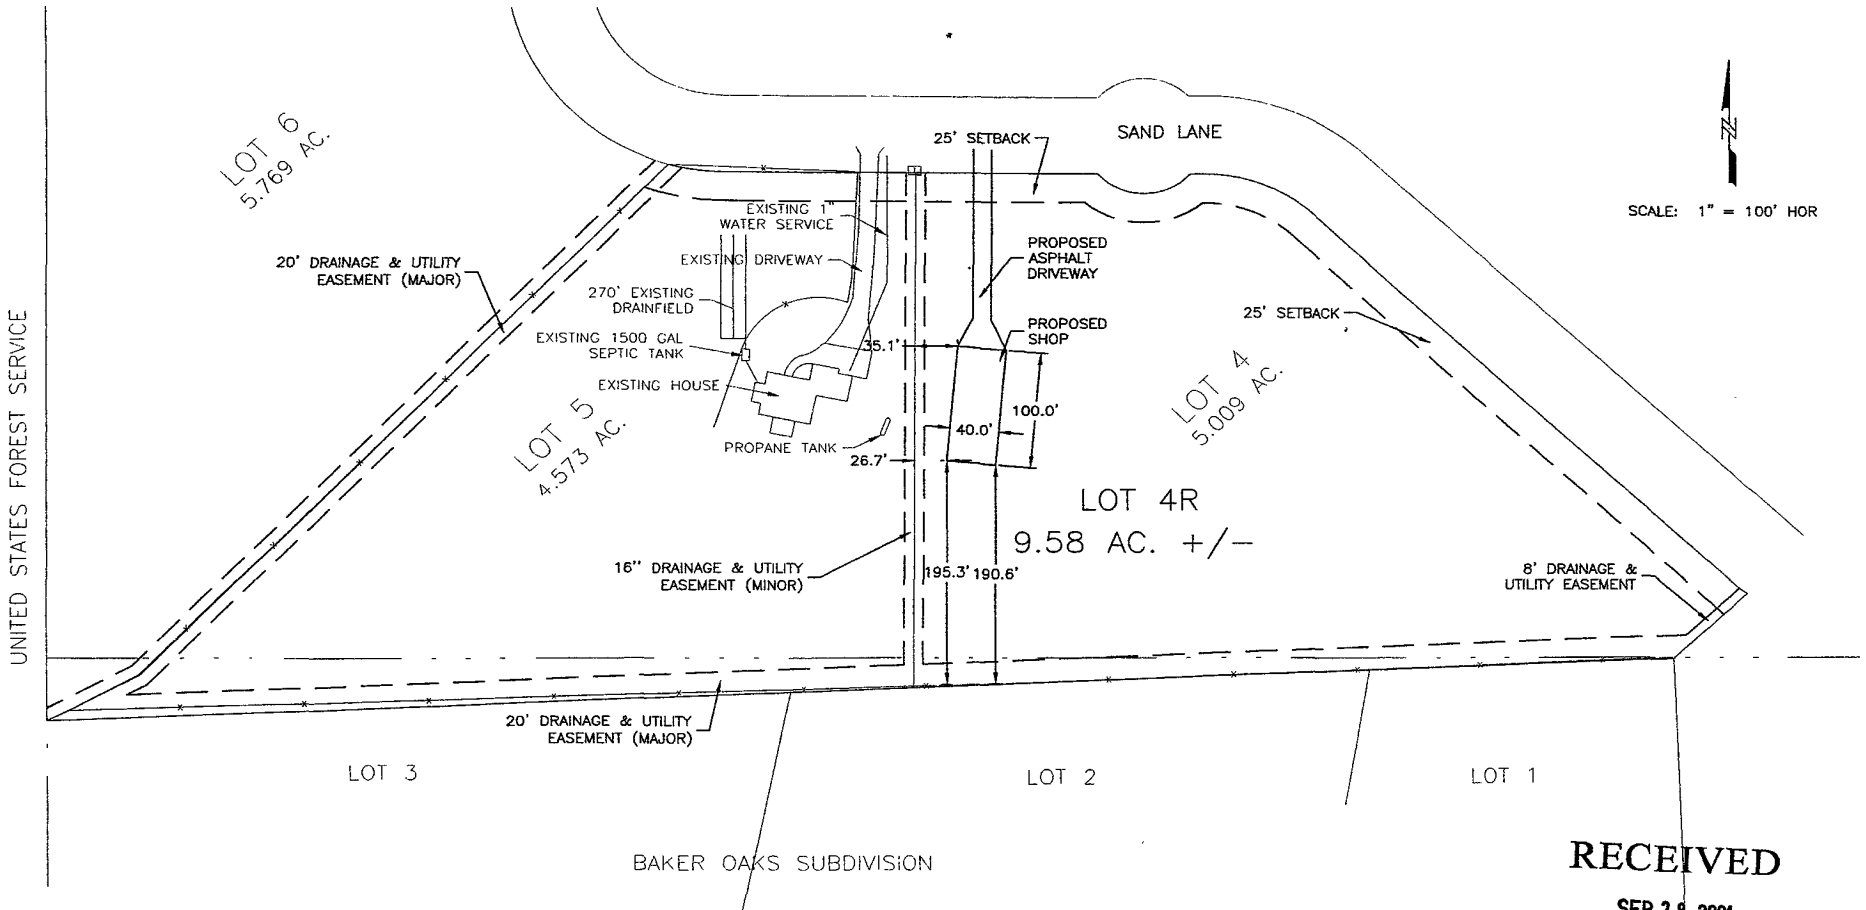

RECEIVED
SEP 28 2001
Rapid City
Planning Department