03UR002

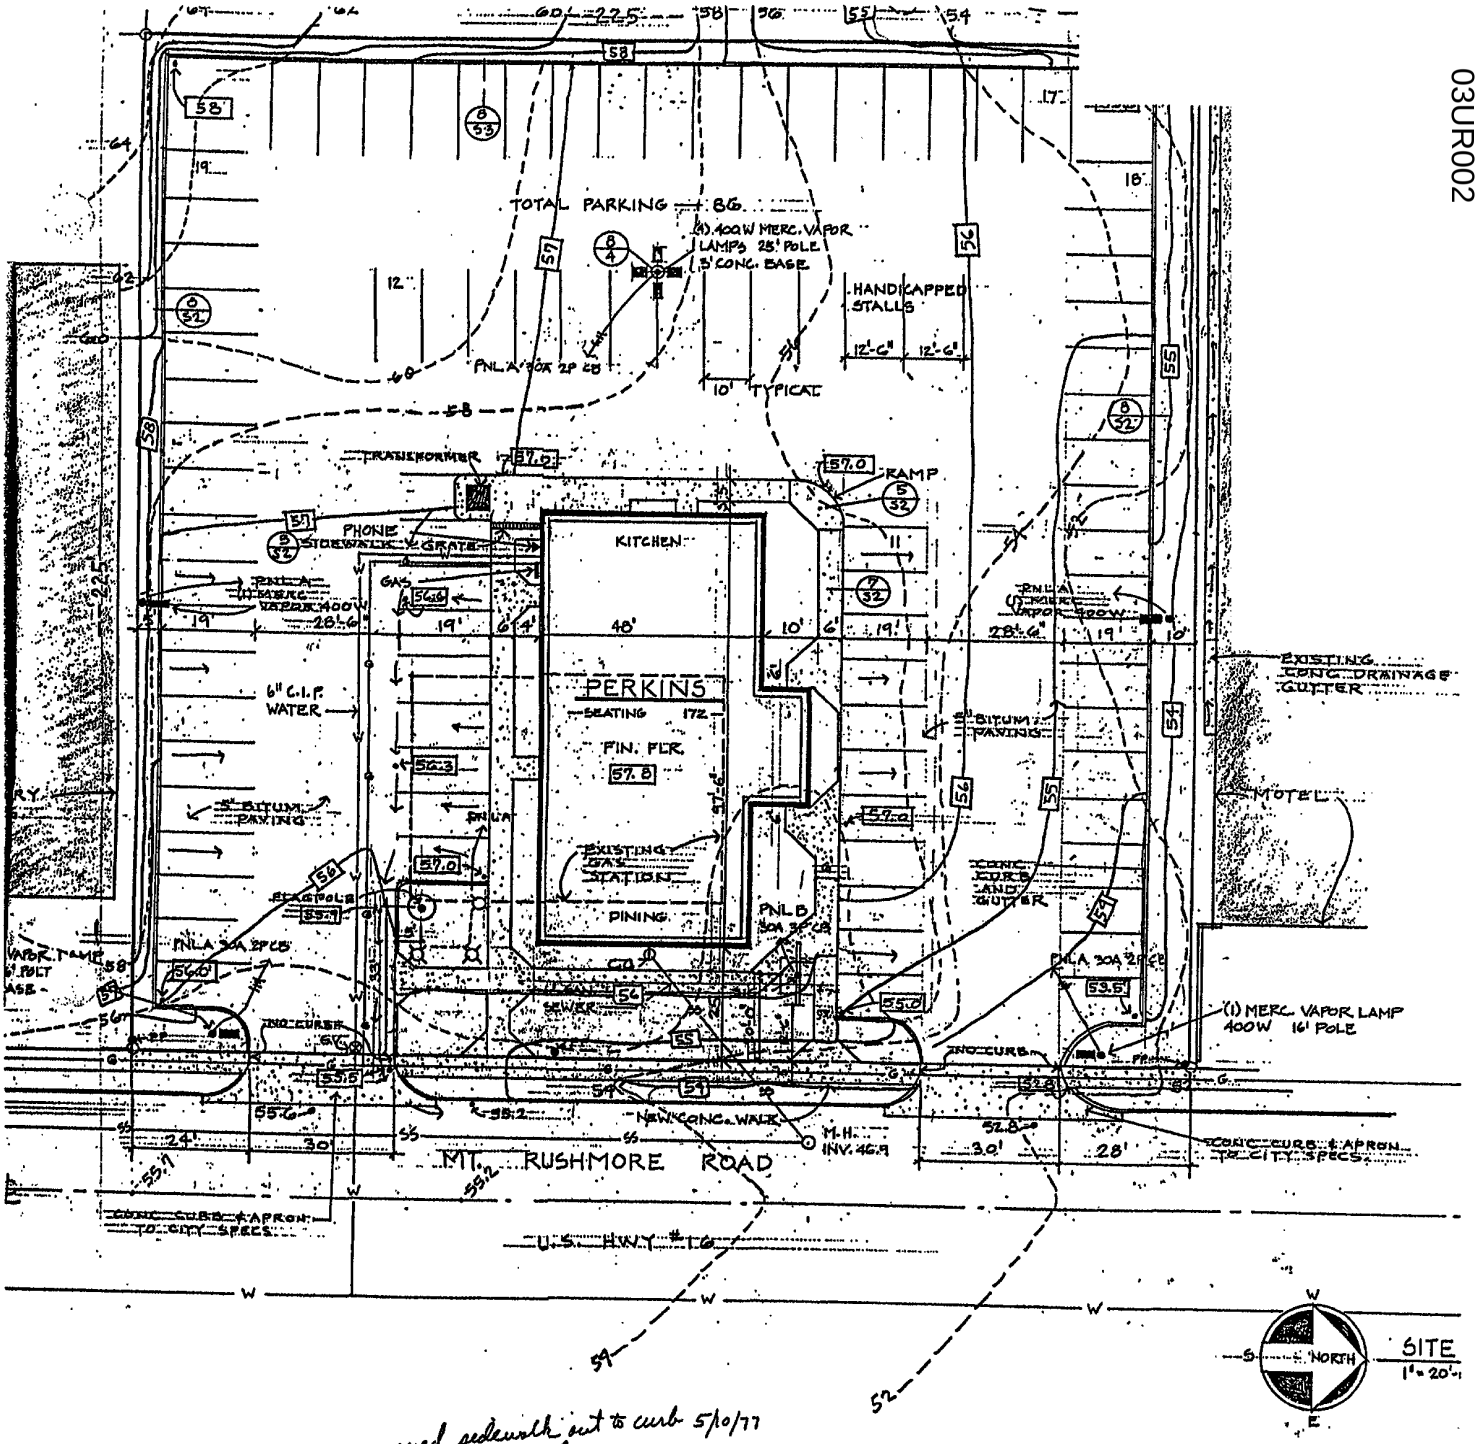

moved sidewalk out to curb 5/10/77
call from Howard

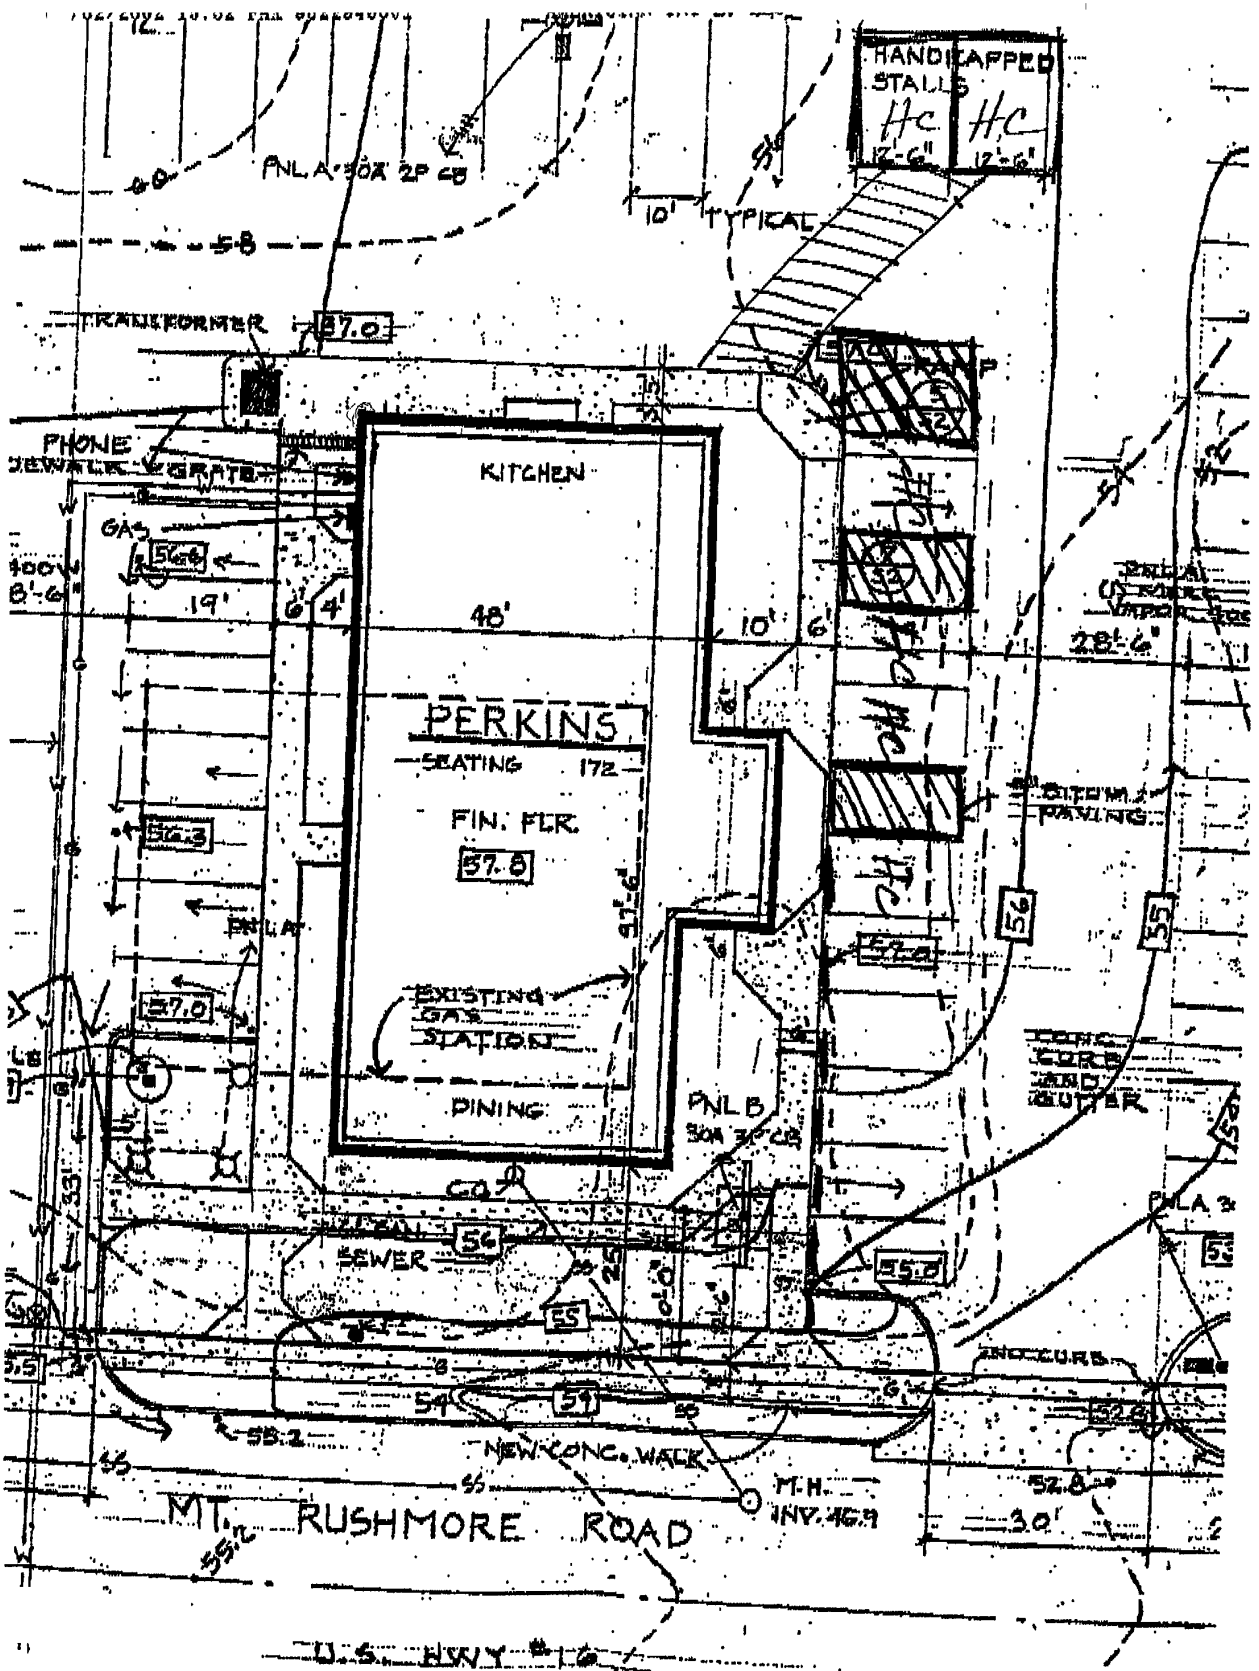
HANDICAPPED STALLS
Hc
Hc
PNL A 30A 2P CB
10' TYPICAL
TRANSFORMER
57.0
RAMP
PHONE
SIDEWALK
GRATE
KITCHEN
GAS
56.6
19'
6'
4'
48'
10'
6'
28'-6"
PERKINS
SEATING 172
FIN. FLR.
57.8
56.3
BITUM. PAVING
PNL A
57.0
EXISTING GAS STATION
DINING
PNL B
30A 3P CB
CONC. CURB AND GUTTER
CO
SEWER
56
55.2
55
54
53
55.2
NEW CONC. WALK
M.H.
INV. 46.9
52.8
30'
MT. RUSHMORE ROAD
U.S. HWY #16