02PL107

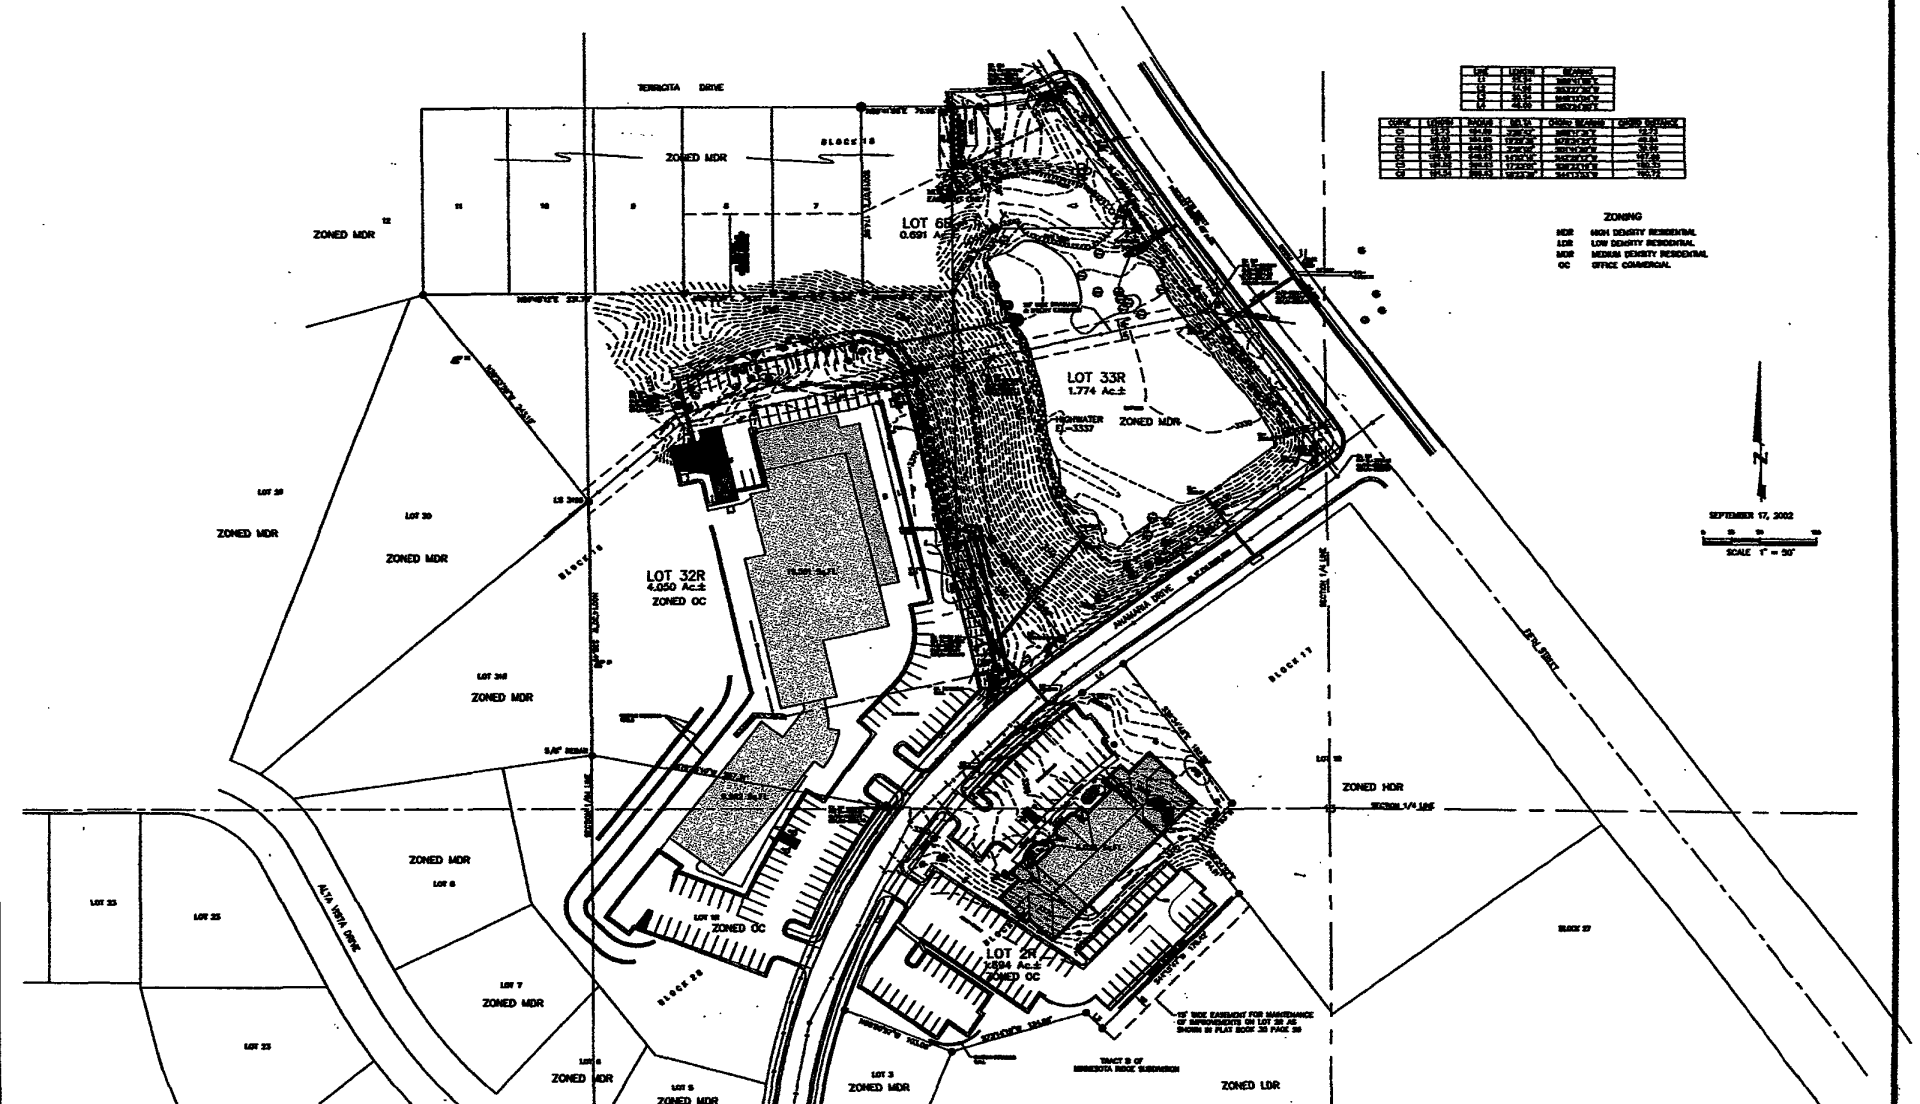
TERRACOTTA DRIVE
ZONED MDR
BLOCK 16
LOT 65
0.691 Ac.±
LOT 33R
1.774 Ac.±
ZONED MDR
LOT 32R
4.050 Ac.±
ZONED OC
LOT 2R
2.894 Ac.±
ZONED OC
ZONED MDR
ZONED LDR
ZONED OC
ALTA VISTA DRIVE
ANAHEIM DRIVE
JEAN STREET
ZONING
MDR HIGH DENSITY RESIDENTIAL
LDR LOW DENSITY RESIDENTIAL
MDR MEDIUM DENSITY RESIDENTIAL
OC OFFICE COMMERCIAL
SEPTEMBER 17, 2002
SCALE 1" = 50'