8636.03

Plat of Lots 1 through 3 of Block 1 of Geld Subdivision

formerly Parcel 5 of NE1/4 NW1/4 of Section 25, T2N, R7E,
and a portion of Parcel 8 of N1/2 NW1/4 of Section 25, T2N, R7E,
and Lot 2 of Block 1 of Tires Plus Addition, and a portion of
the unplatted balance of NE1/4 NW1/4 of Section 25, T2N, R7E,
all located in NE1/4 of NW1/4 of Section 25, T2N, R7E, BHM,
Rapid City, Pennington County, South Dakota.

Prepared by:
FMG Engineering
3700 Sturgis Road
Rapid City, SD 57702
605/342-4105

NOTES:

- ● Denotes set 5/8" rebar with survey cap marked "FMG Inc. LS SD 6119".
- ● Denotes Found Survey Monument.
- (R) Denotes Recorded previous plat or description.
- (M) Denotes Measured in the survey.
- (C) Denotes Calculated.

Basis of Bearings: As shown hereon.
Building setback requirements are as stated in the zoning and/or platting regulations.

▭ Shaded area is area of Disk Drive right of way to be vacated this plat: 0.195 Ac.

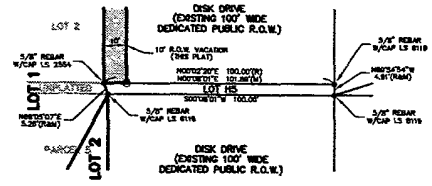

DETAIL
NOT TO SCALE

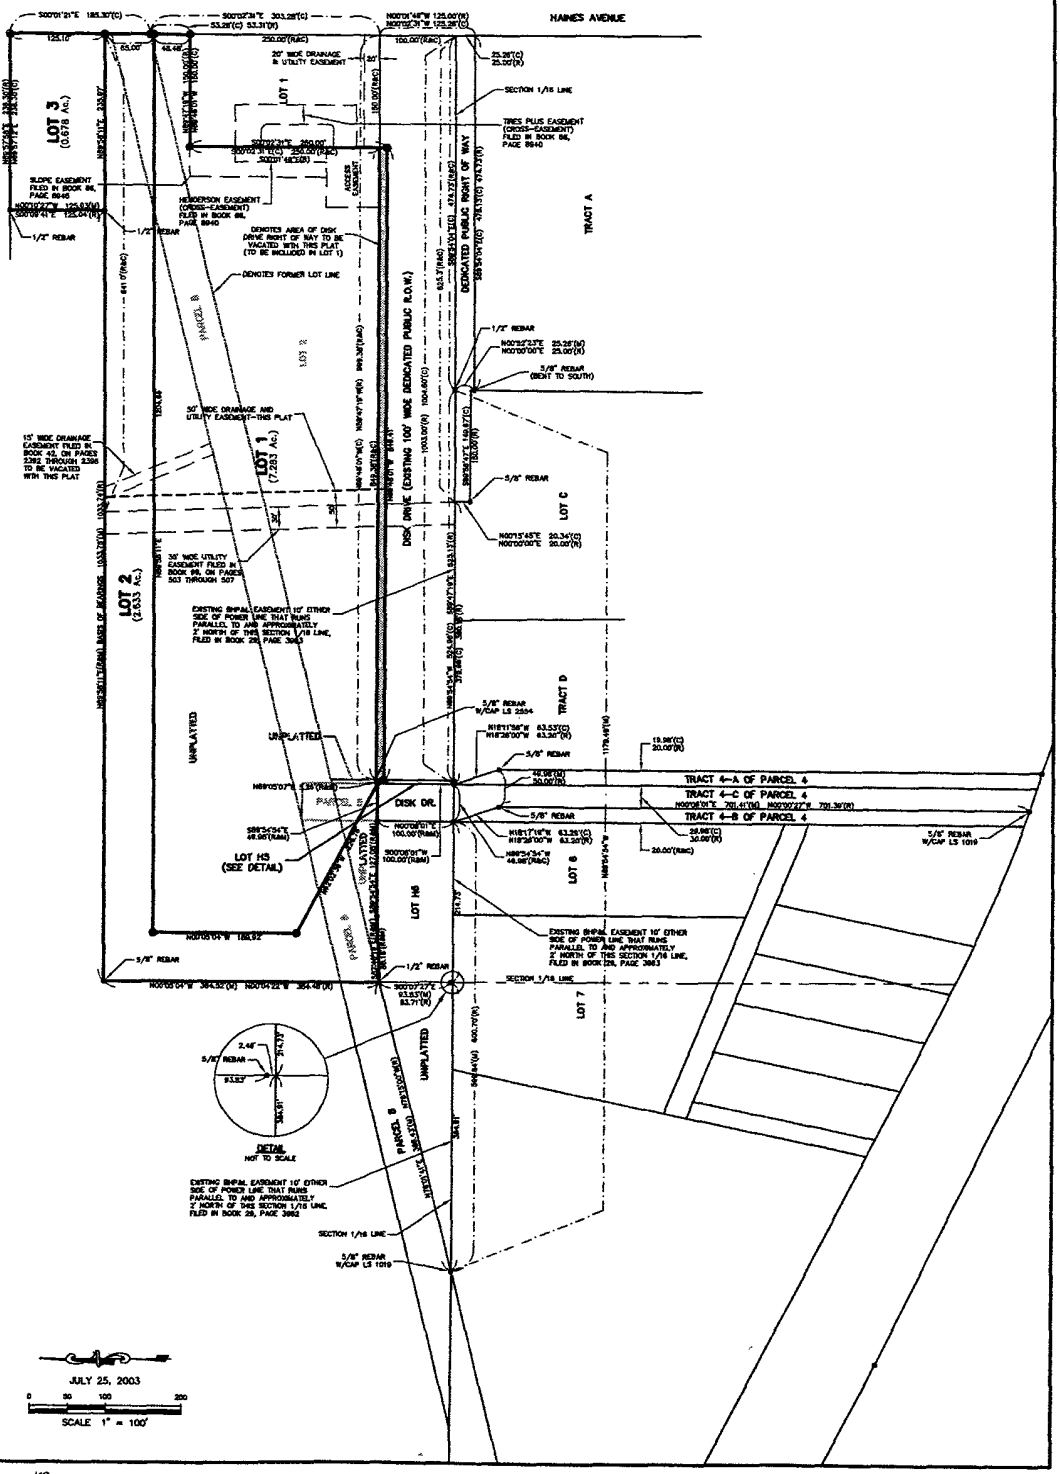

KS

SHEET 1 OF 2