03SV024

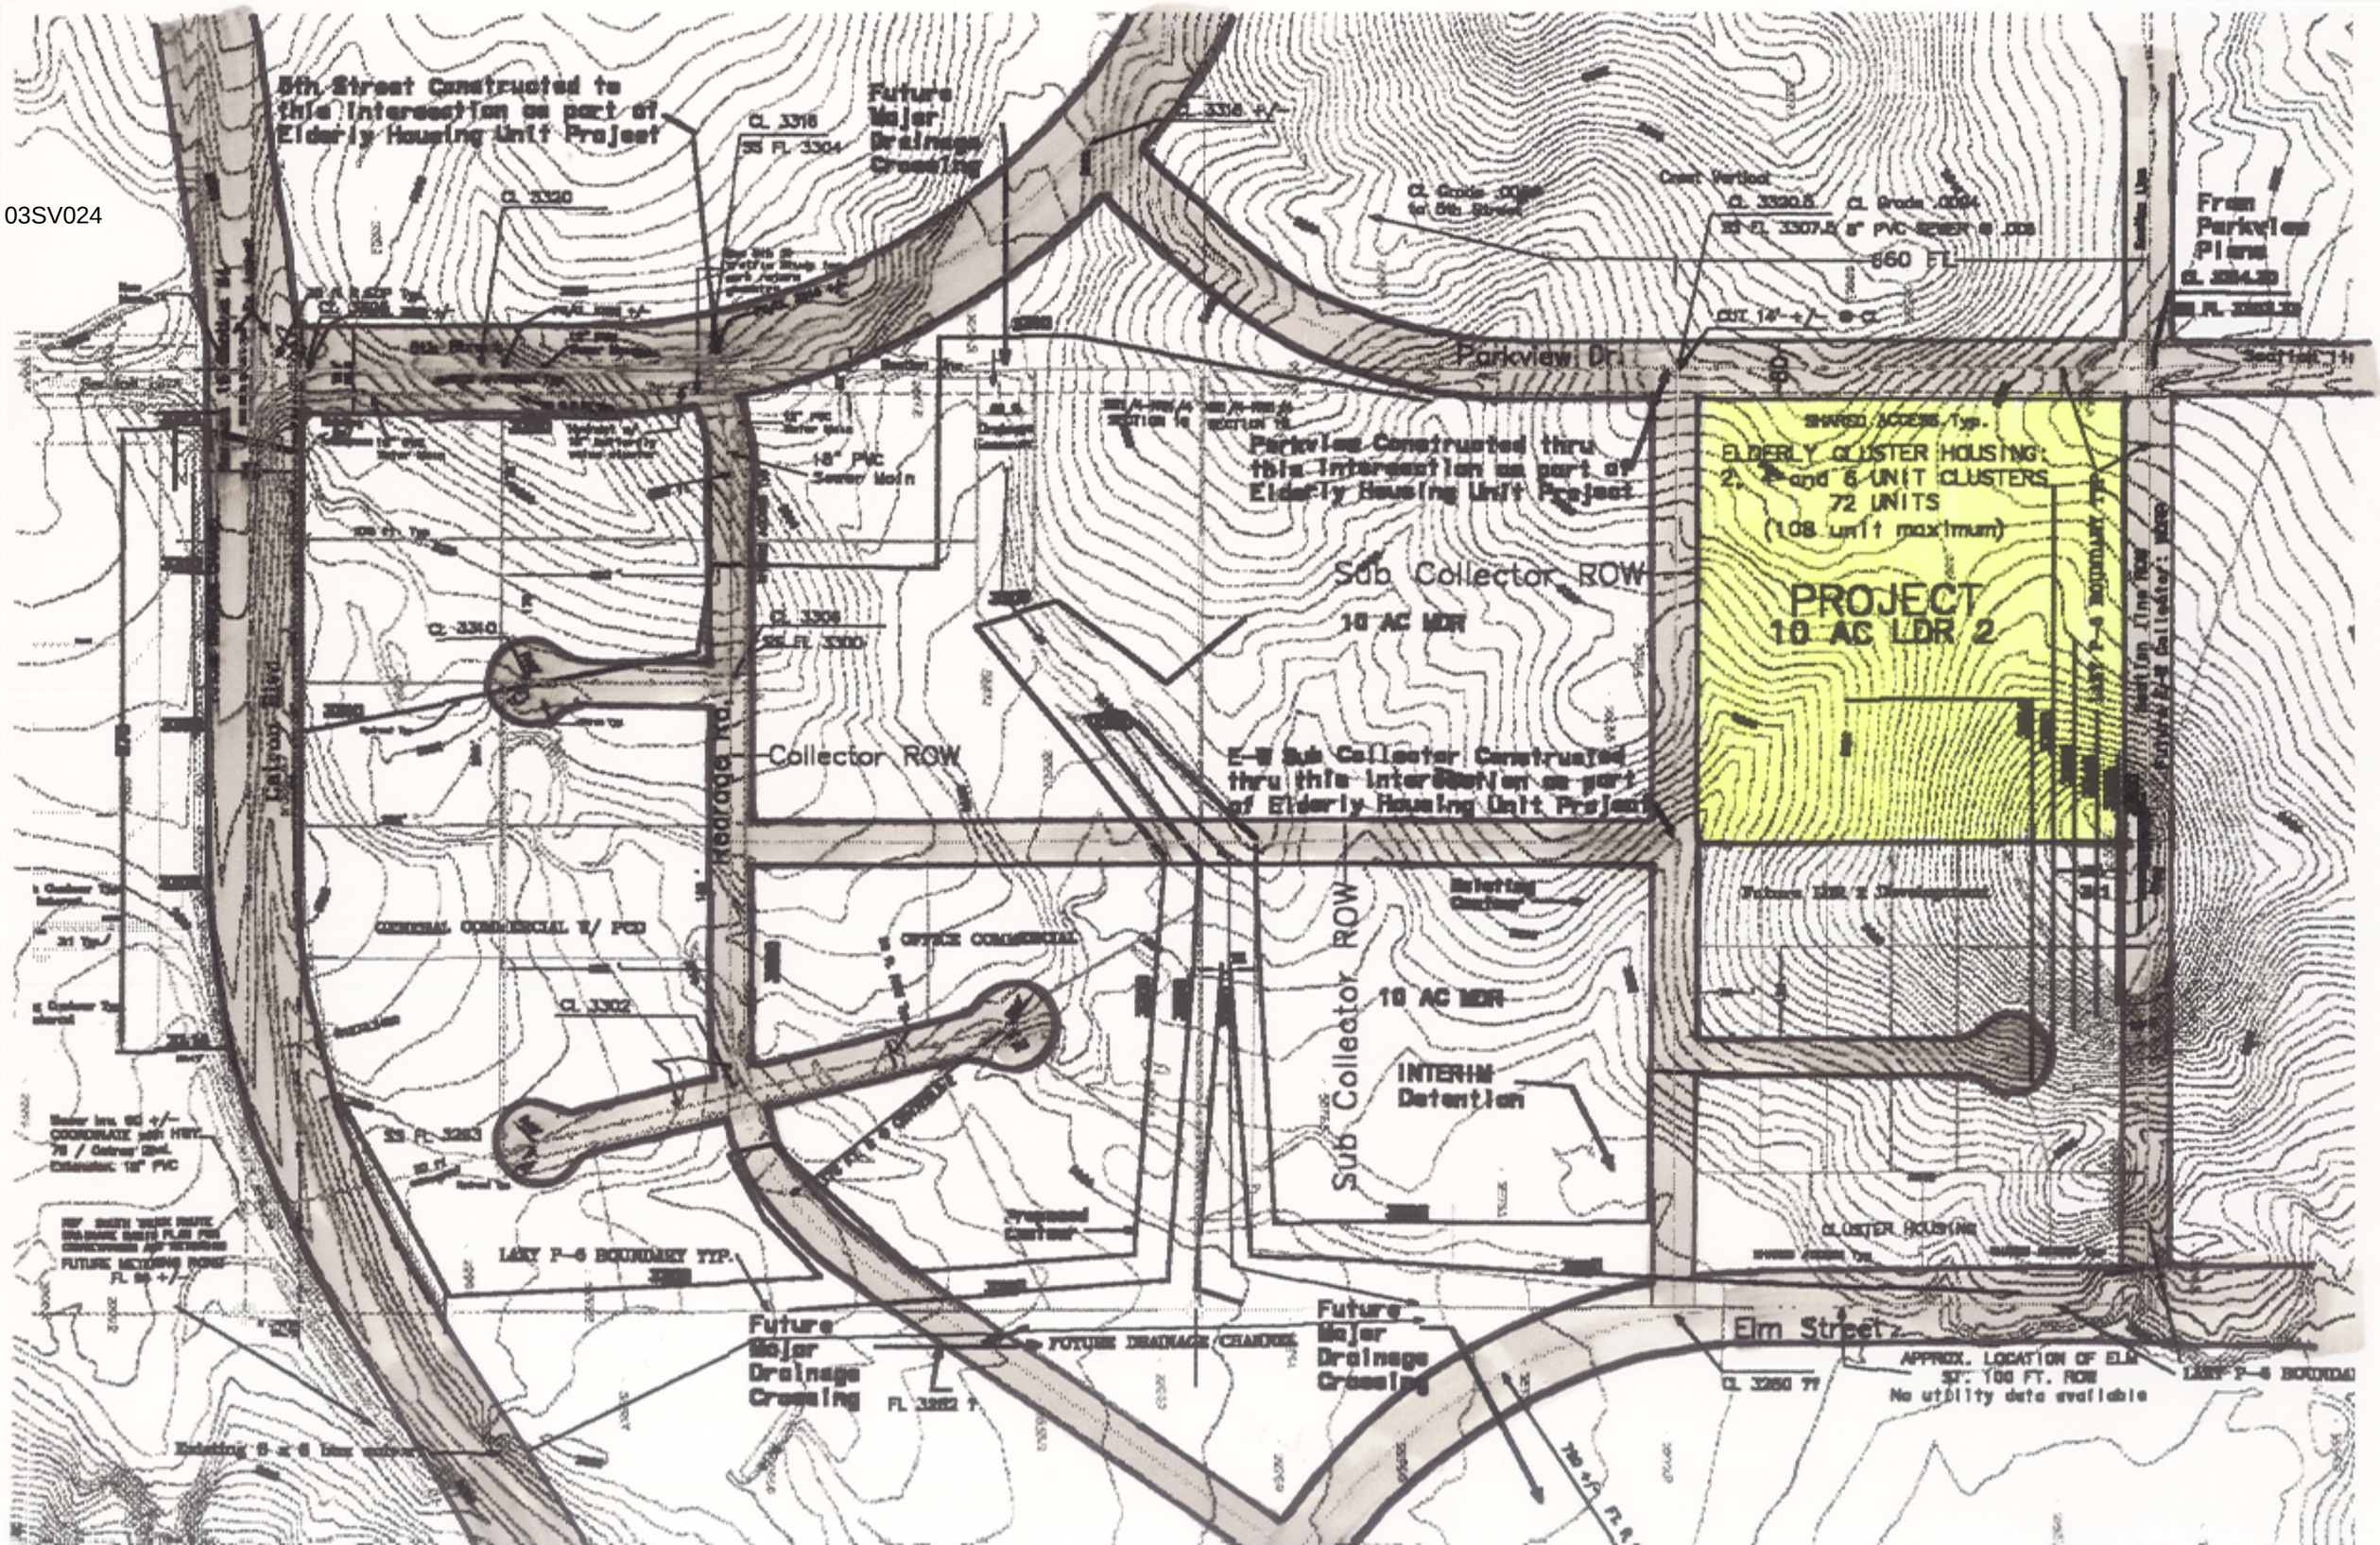
5th Street Constructed to this Intersection as part of Elderly Housing Unit Project
Future Major Drainage Crossing
Parkview Dr.
Parkview Constructed thru this Intersection as part of Elderly Housing Unit Project
18" PVC Sewer Main
660 FT.
From Parkview Plans
SHARED ACCESS Typ.
ELDERLY CLUSTER HOUSING:
2, 4 and 6 UNIT CLUSTERS
72 UNITS
(108 unit maximum)
PROJECT
10 AC LDR 2
Sub Collector ROW
10 AC MDR
Collector ROW
E-W Sub Collector Constructed thru this Intersection as part of Elderly Housing Unit Project
Calvary Blvd.
Medrode Dr.
GENERAL COMMERCIAL W/ PCD
OFFICE COMMERCIAL
Sub Collector ROW
10 AC MDR
INTERIM Detention
CLUSTER HOUSING
LDRP P-6 BOUNDARY TYP.
Future Major Drainage Crossing
FUTURE DRAINAGE CHANNEL
Future Major Drainage Crossing
Elm Street
APPROX. LOCATION OF ELM ST. 100 FT. ROW
No utility data available
Existing 8 x 6 box culvert