04PL019

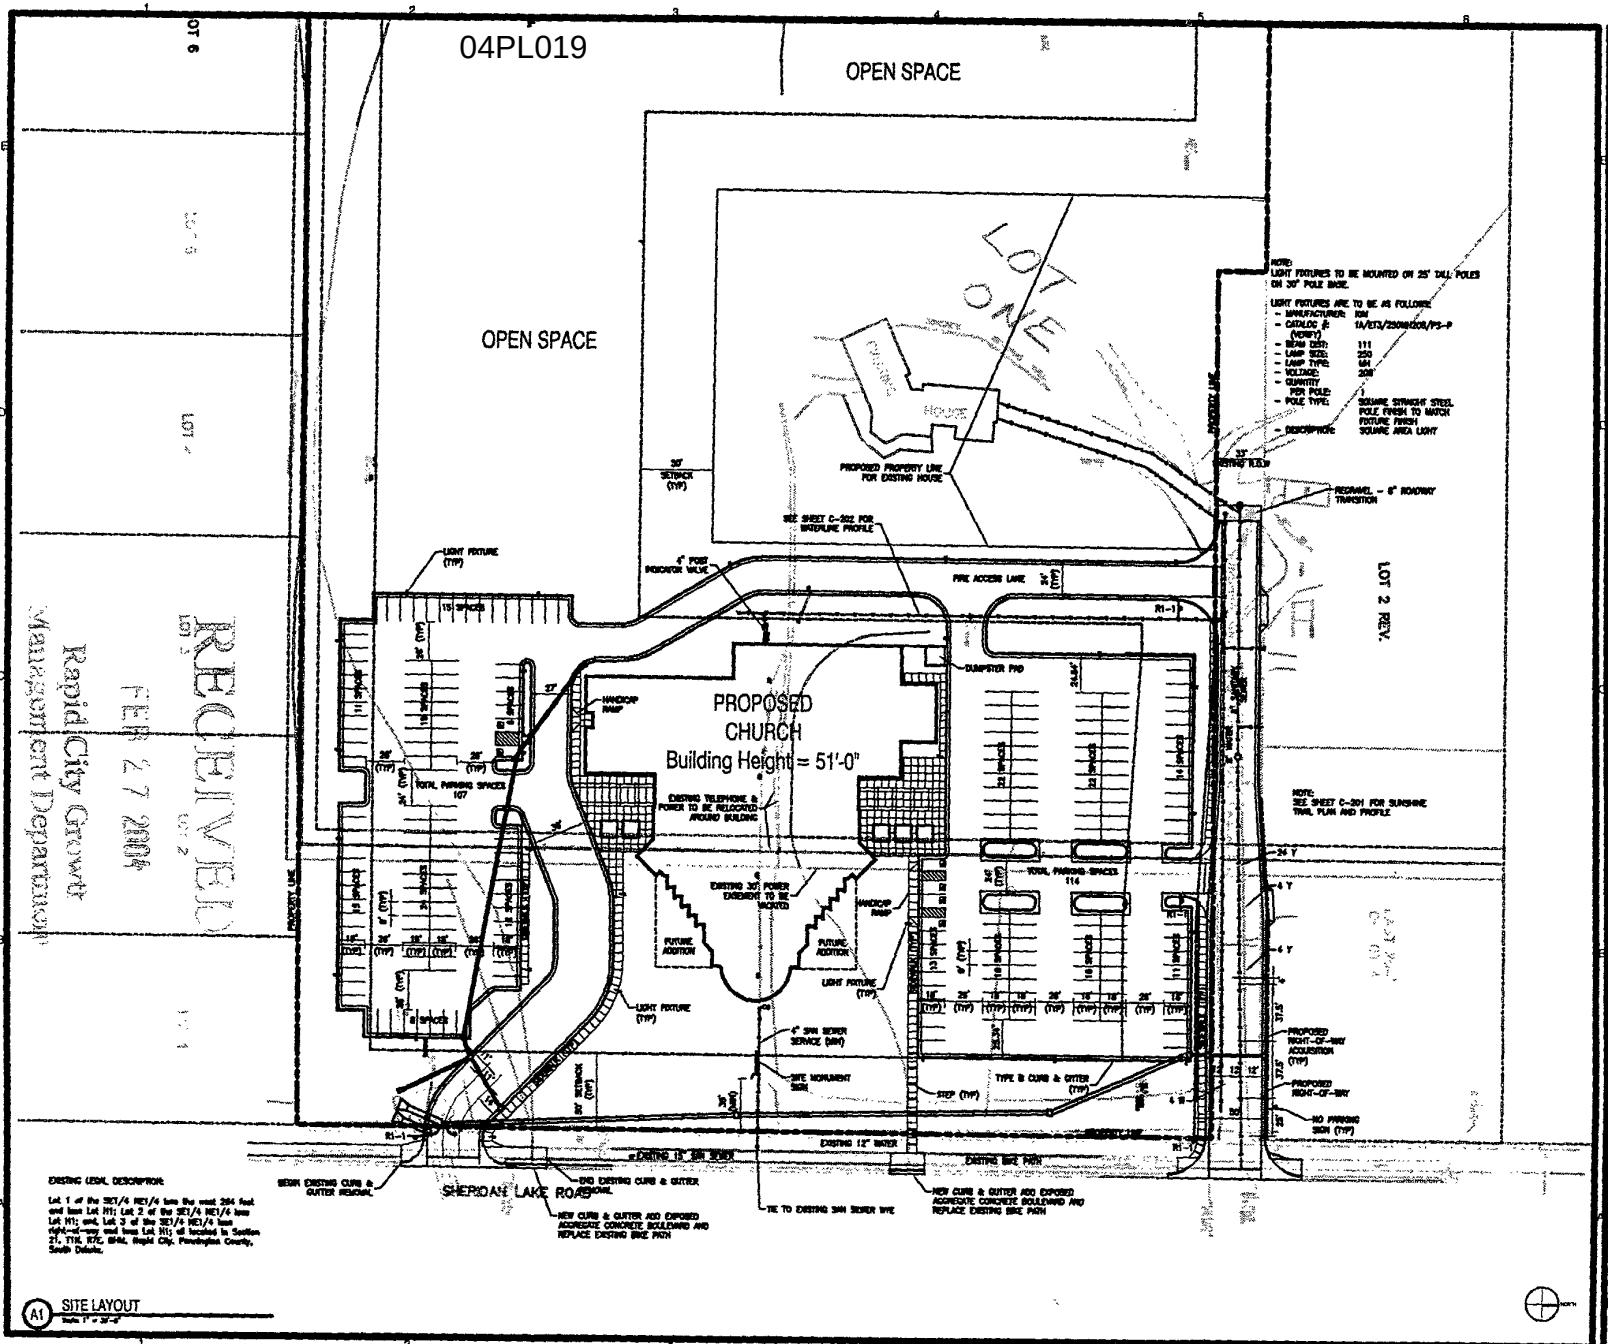

RECEIVED
FEB 27 2004
Rapid City Growth Management Department

A1 SITE LAYOUT

TSP
To Define, To Excel, Together.
TSP Three, Inc.
800 Kansas City Street
Rapid City, SD 57701
phone: (605) 343-8102
fax: (605) 343-7158
www.tsp3inc.com
Architecture
Engineering
Construction

Calvary Lutheran Church and School
Rapid City, South Dakota

SITE LAYOUT

C-101