04SV066

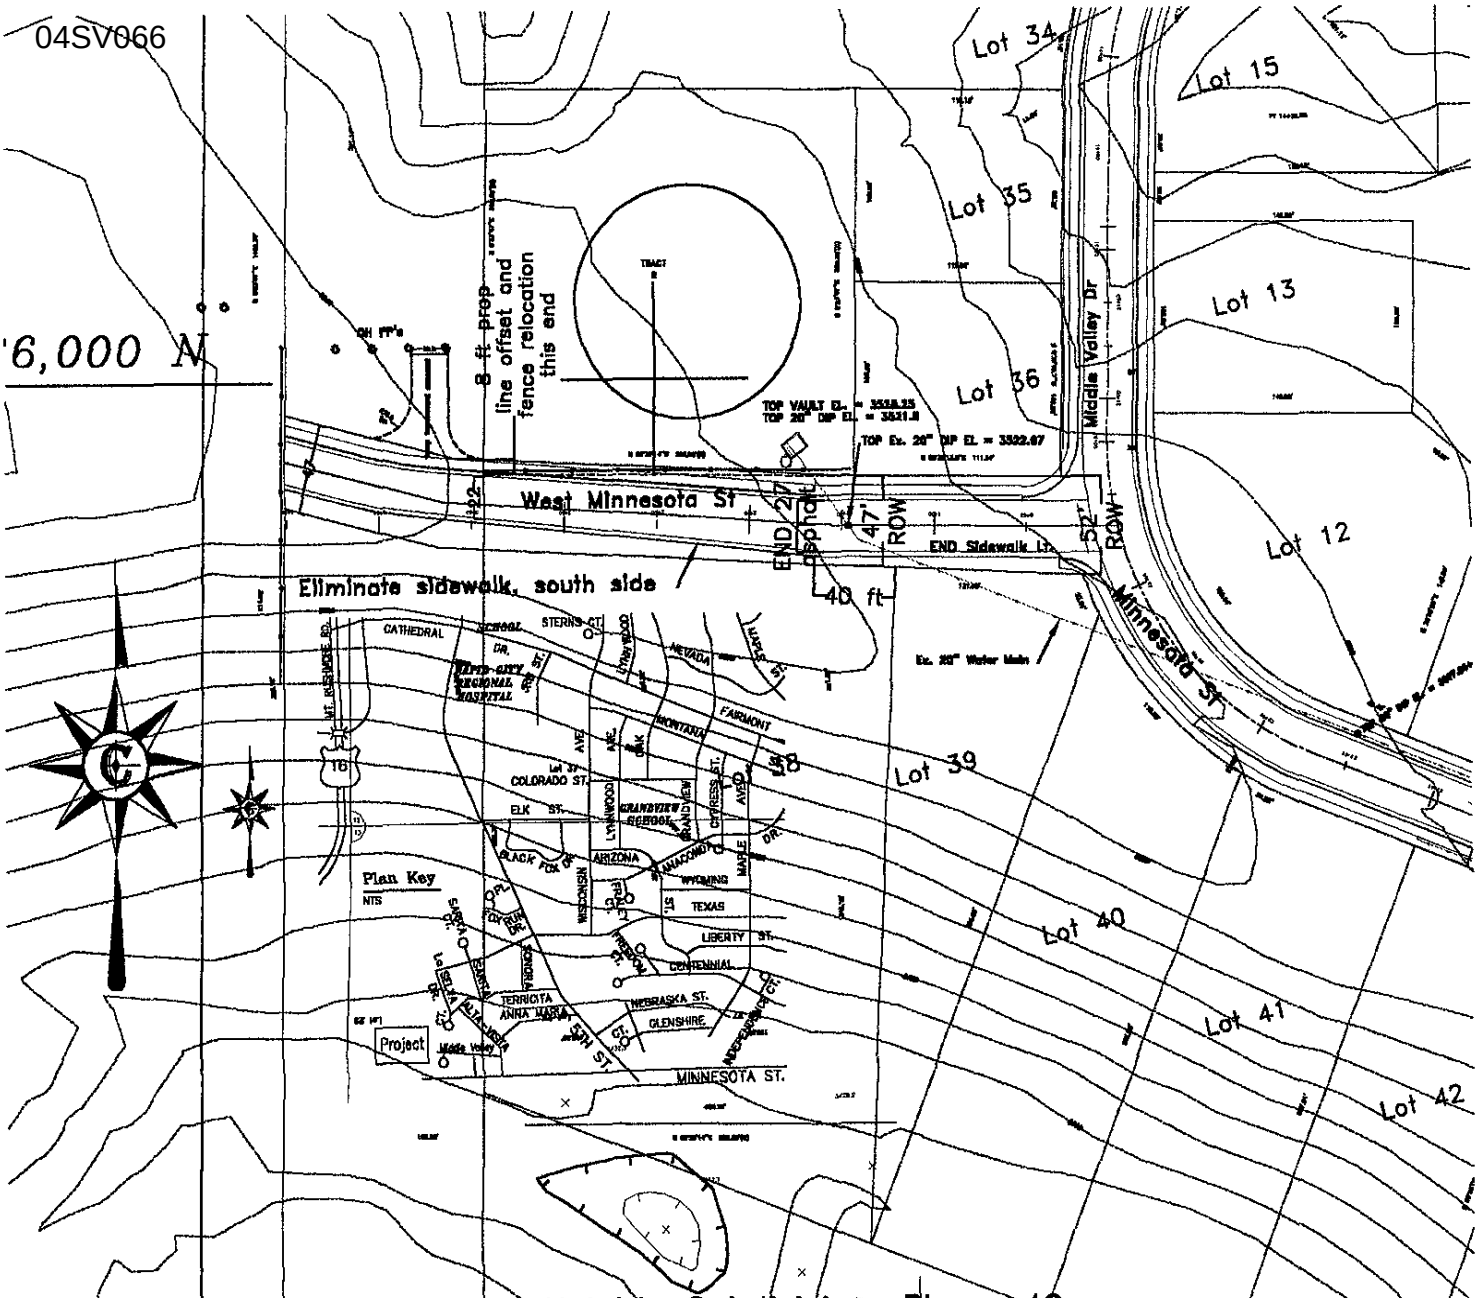

Minnesota Ridge Heights Subdivision: Phase 4C
3T's LLC PO Box 2624 Rapid City, SD 57709
Waive the sidewalk requirement along south side of West Minnesota to avoid terrain conflicts.

CENTERLINE
731 St. Joe Street, Suite 120, Rapid City, SD 57701
Phone: (605) 341-3193 Fax: (605) 341-3358
centrline@aol.com

project no. :	0398-4C_SUB.VAR.
date:	10-29-04
file:	0398
sheet:	1